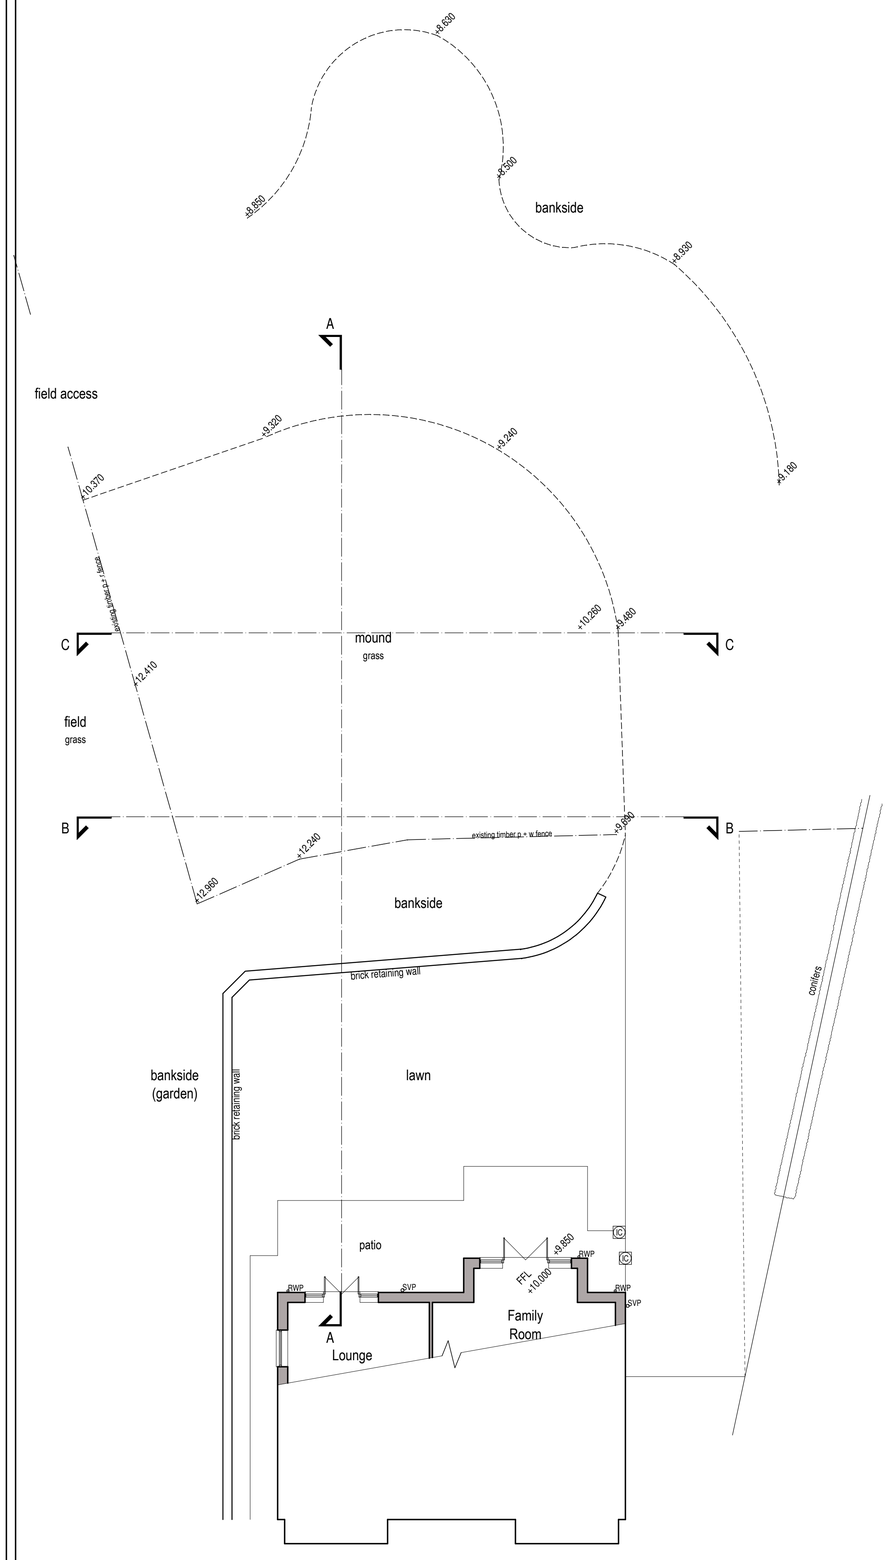

Site Plan



Site Section B:B



Site Section C:C

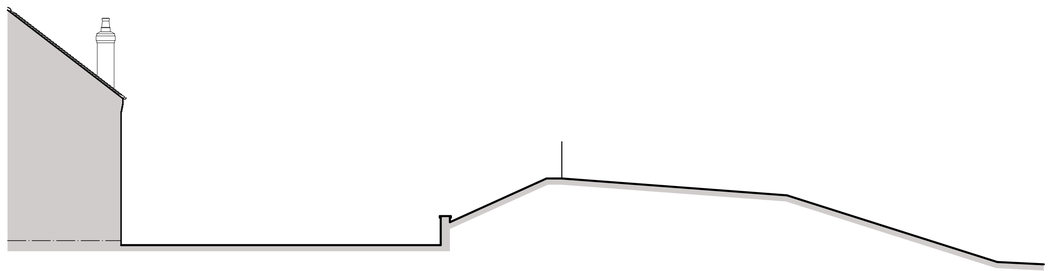

Site Section A:A



South East Elevation

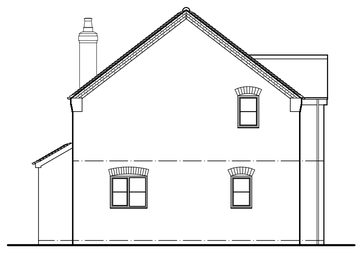

North East Elevation



South West Elevation



scale bar @ 1:100

Mr & Mrs Mellor

PROPOSED ORANGERY + STABLES AT MOONWOOD,
CHEDDLETON ROAD, BIRCHALL,
LEEK, STAFFS,
ST13 5QZ

EXISTING CONDITIONS
SITE PLAN + ELEVATIONS

Date	Sheet	Scale
DECEMBER 2017	A1	1:100
Drg No.	Rev.	Drawn
2017-2285-01	-	NAW

A -

SAMMONS Architectural LIMITED
Chartered Institute of Architectural Technologists Registered Practice
10 Cawdry Buildings, Fountain Street, Leek. ST13 6JP
Telephone: 01538 386002
E-mail: info@sammonsltd.co.uk
Web: www.sammonsltd.co.uk

This drawing is copyright.
All dimensions must be checked prior to commencement.