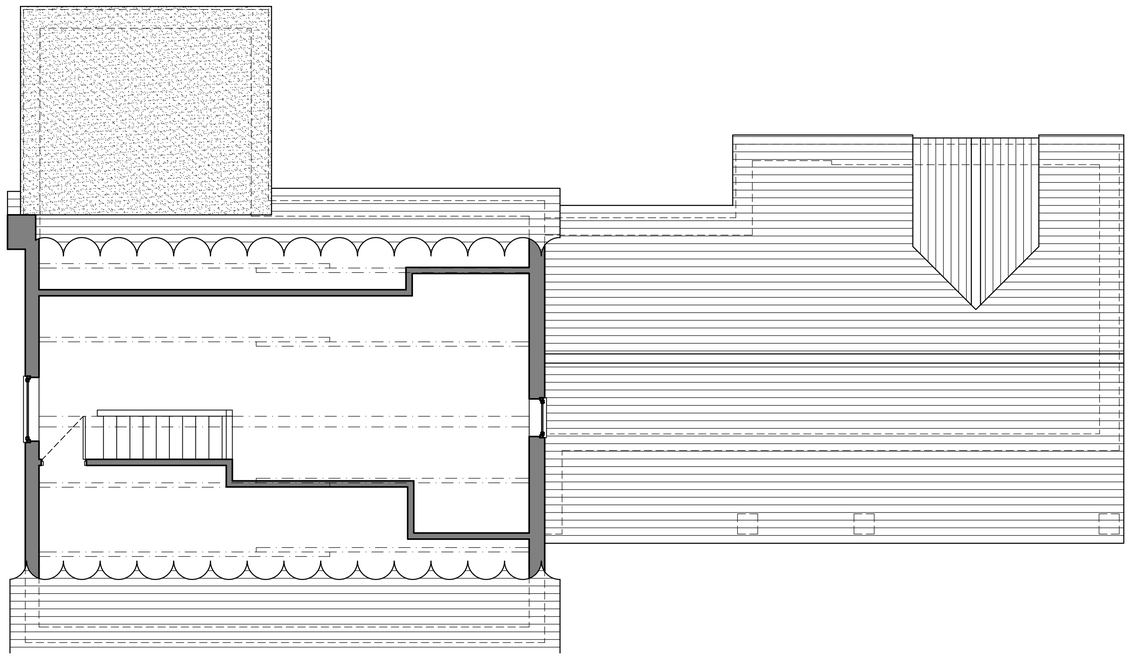



EXISTING FIRST FLOOR LAYOUT PLAN.

SCALE 1:50


0m 1m 2m 3m 4m 5m

SCALE 1:100

0m 1m 2m 3m 4m 5m 6m 7m 8m 9m 10m

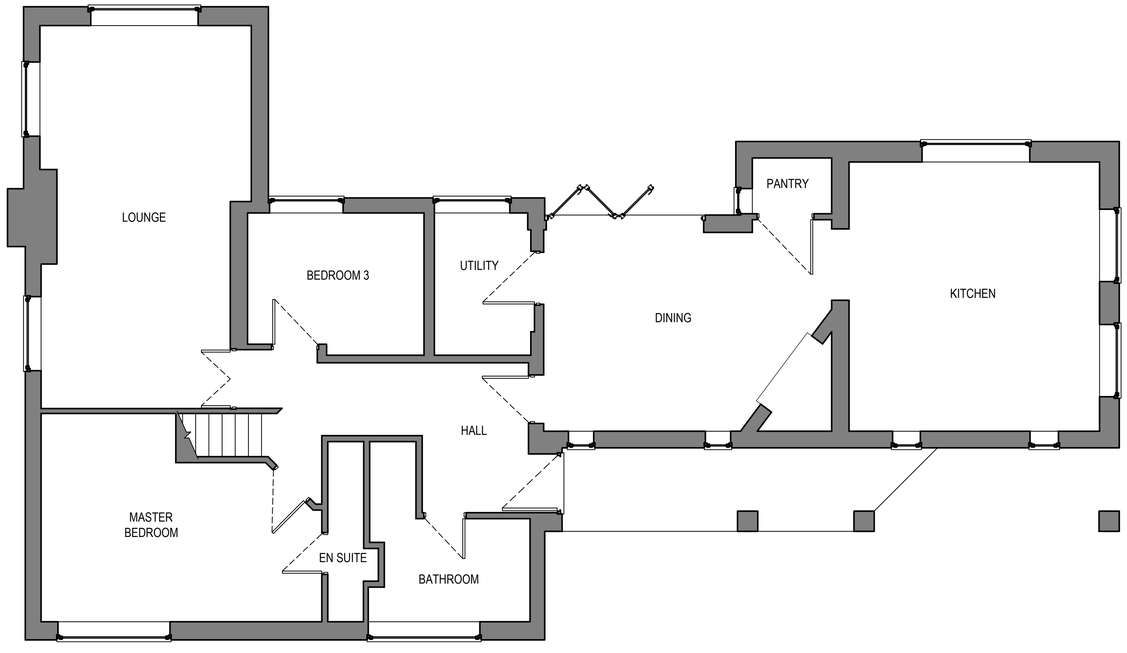



EXISTING GROUND FLOOR LAYOUT PLAN.

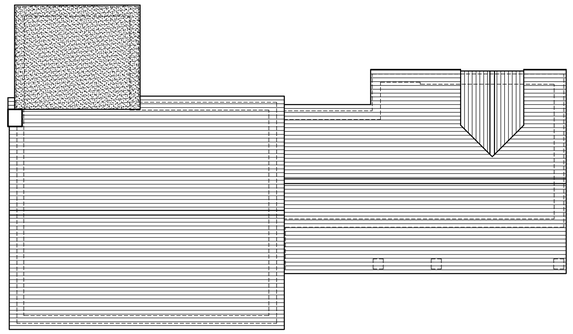

EXISTING ROOF PLAN.

SCALE 1:100

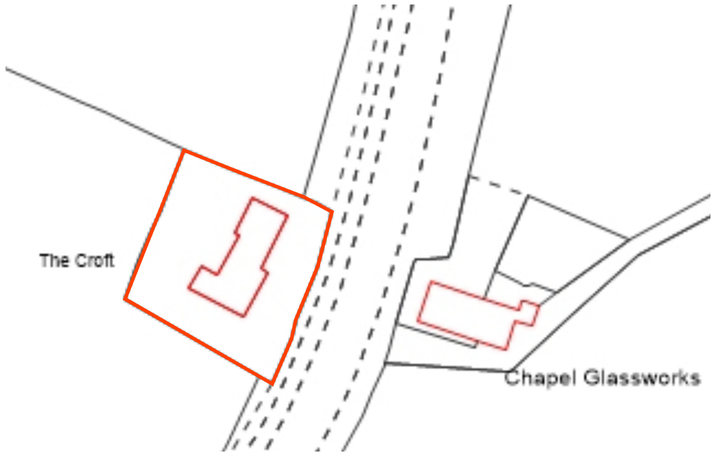


EXISTING BLOCK PLAN.

SCALE 1 : 500


**A. R. M. Designs is licensed to reproduce Ordnance Survey Plan information under Licence number 100057237.**

SCALE 1:500

0m 10m 20m 30m 40m 50m

SCALE 1:1250

0m 10m 20m 30m 40m 50m 60m 70m 80m 90m 100m

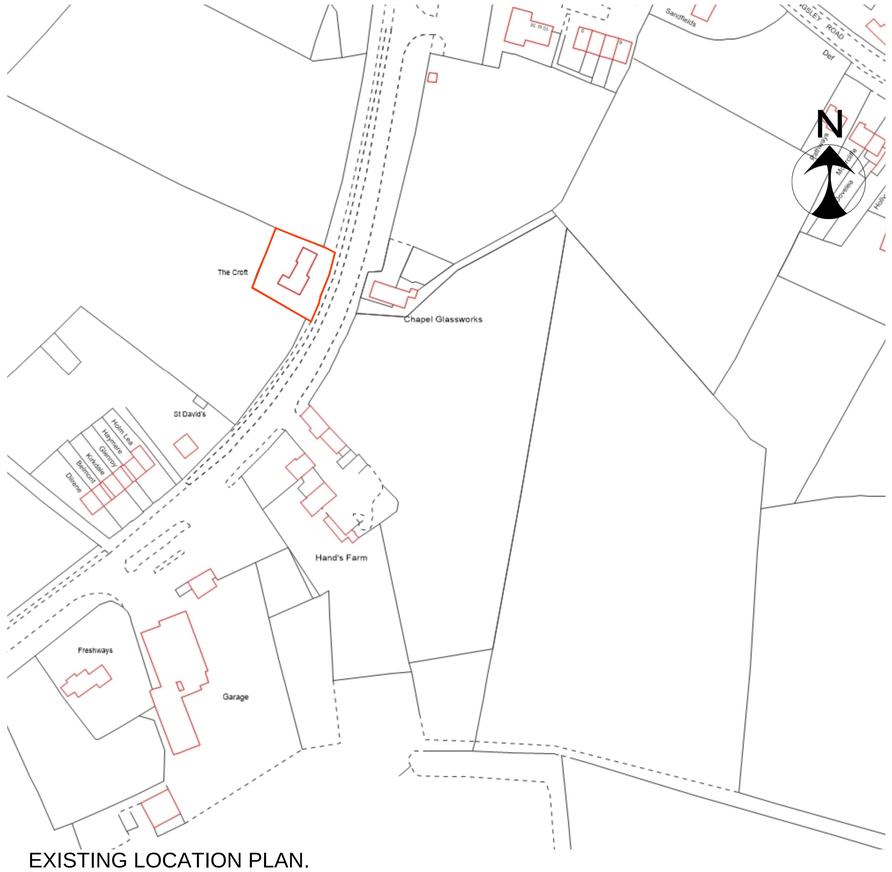


EXISTING LOCATION PLAN.

SCALE 1 : 1250

General Notes

| No. | Revision/Issue | Date |
|---|---|---|

This drawing is copyright and should not be reproduced without permission.

All dimensions to be checked on site before work is commenced.

0m 1m 2m 3m 4m

A R M Designs
architectural services.

**Arnold R. Middleton.**
14, Capewell Street,
Sandford Hill,
Longton,
Stoke - on - Trent,
Staffs.
ST3 1JZ.

arnie.r.middleton@gmail.com
Tel:- 01782 321412
Mobile 07720 632641

**Client**
MR and MRS. M. BAGGULEY

**Project Name and Address**
PROPOSED TWO STOREY REAR EXTENSION AND INTERNAL ALTERATIONS TO FORM A TWO LARGER BEDROOMS AND ONE WITH AN EN SUITE AT THE CROFT, LEEK ROAD, CELLARHEAD, STAFFORDSHIRE. ST9 0DQ.

**Title**
EXISTING GROUND FLOOR LAYOUT PLAN, ROOF SPACE LAYOUT PLAN AND ROOF PLAN.

| Date | Scale |
|---|---|
| 03rd DECEMBER 2017 | 1 : 50 and 1 : 100 @ A1 |
| **Drawing Number** | **Revision** |
| A R M 1715/EX/01 | |