SCALE 1:50

0m 1m 2m 3m 4m 5m



EXISTING FRONT ELEVATION.

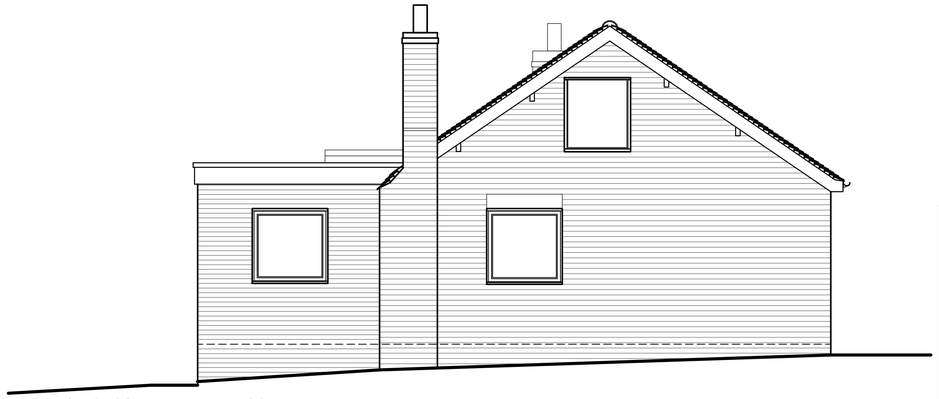

EXISTING SIDE ELEVATION.

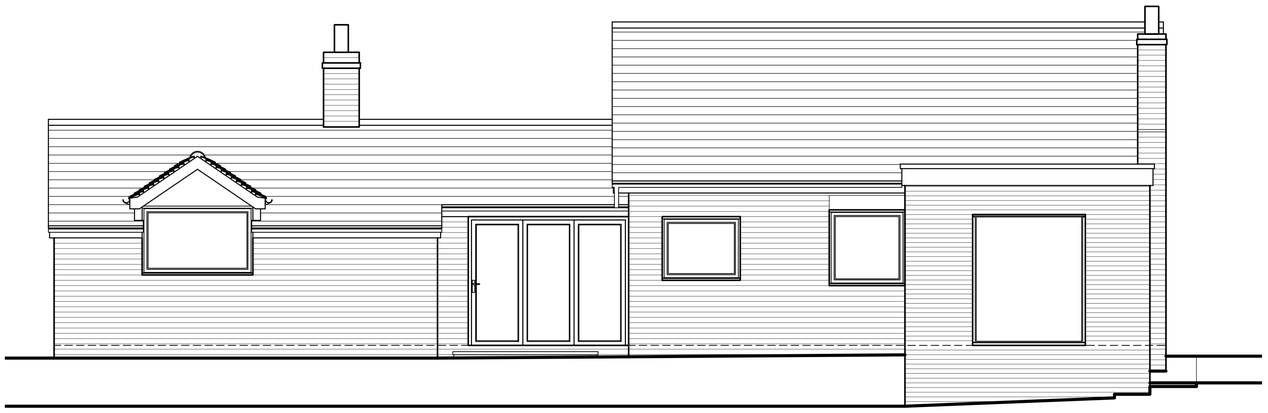

EXISTING REAR ELEVATION.



EXISTING SIDE ELEVATION.

General Notes

No.	Revision/Issue	Date

This drawing is copyright and should not be reproduced without permission.

All dimensions to be checked on site before work is commenced.

0m 1m 2m 3m 4m

A R M Designs
architectural services.

Arnold R. Middleton.
14, Capewell Street,
Sandford Hill,
Longton,
Stoke - on - Trent,
Staffs.
ST3 1JZ.

Tel:- 01782 321412
Mobile 07720 632641
arnie.r.middleton@gmail.com

Client
MR and MRS. M. BAGGULEY

Project Name and Address
PROPOSED TWO STOREY REAR EXTENSION AND INTERNAL ALTERATIONS TO FORM A TWO LARGER BEDROOMS AND ONE WITH AN EN SUITE AT THE CROFT, LEEK ROAD, CELLARHEAD, STAFFORDSHIRE. ST9 0DQ.

Title
EXISTING ELEVATIONS.

Date	Scale
03rd DECEMBER 2017	1 : 50 @ A1
Drawing Number	**Revision**
A R M 1715/EX/02	