
0 1 2 3 4 5

SCALE (METRES) at 1:50

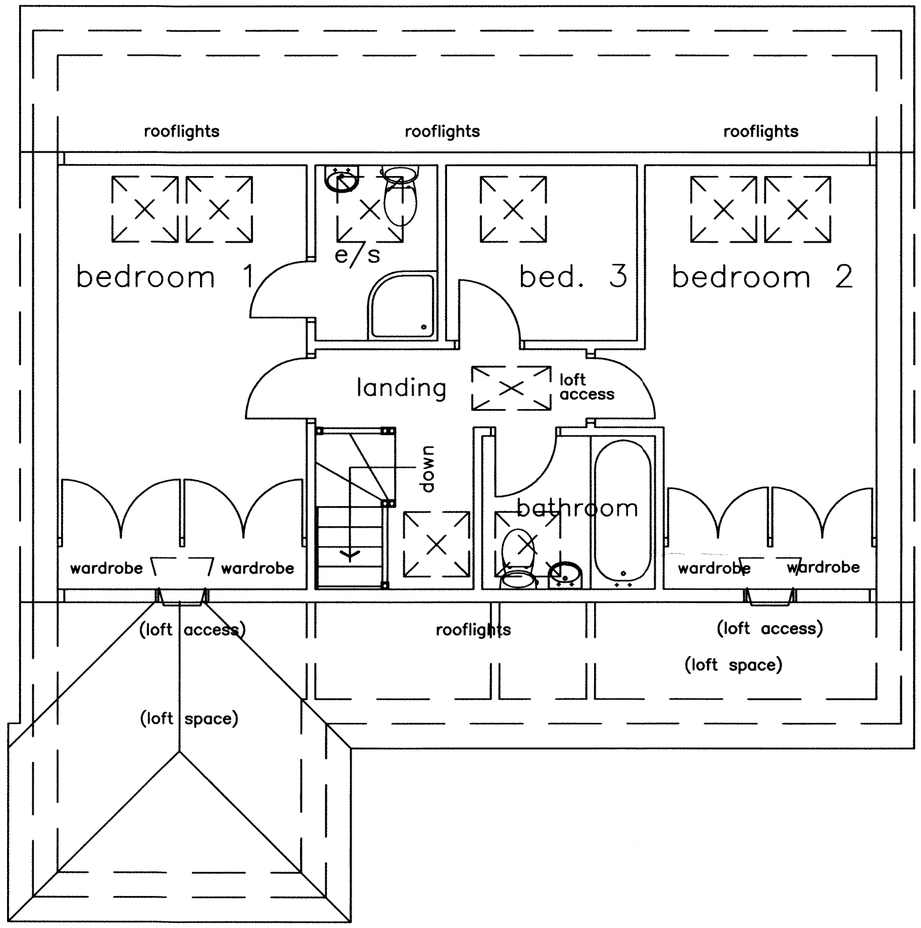

first floor plan

notes

option 5

scale added		a
mod. a scale : 1:50 A2	proposed dwelling on land adjacent to : 19 meadow drive, cheadle.	plan as proposed July 2017 drawing number 2a