Outline Specification

Path Construction

Mark out path rout, carfully remove turf and retain sufficient on site to provide cover and stabalisation to 33 deg side batters. Remove all vegitation material, reduce existing ground to levels.


Base layer of 150mm of well compacted hardcore blinded with 40mm down to dust crusher run.

Set concrete kurbs in concrete base to levels.

Provide and lay "Tarmac ULTIDRIVE POROUS", or similar, surface base/binder course, to a minimum thickness of 50mm, vib-rolled finish.

Entrance Gate

Walls and gate posts to be constructed the same as existing entrance with metal gates formed as existing entrance gates, shotblasted clean and painted green as existing entrance gates.

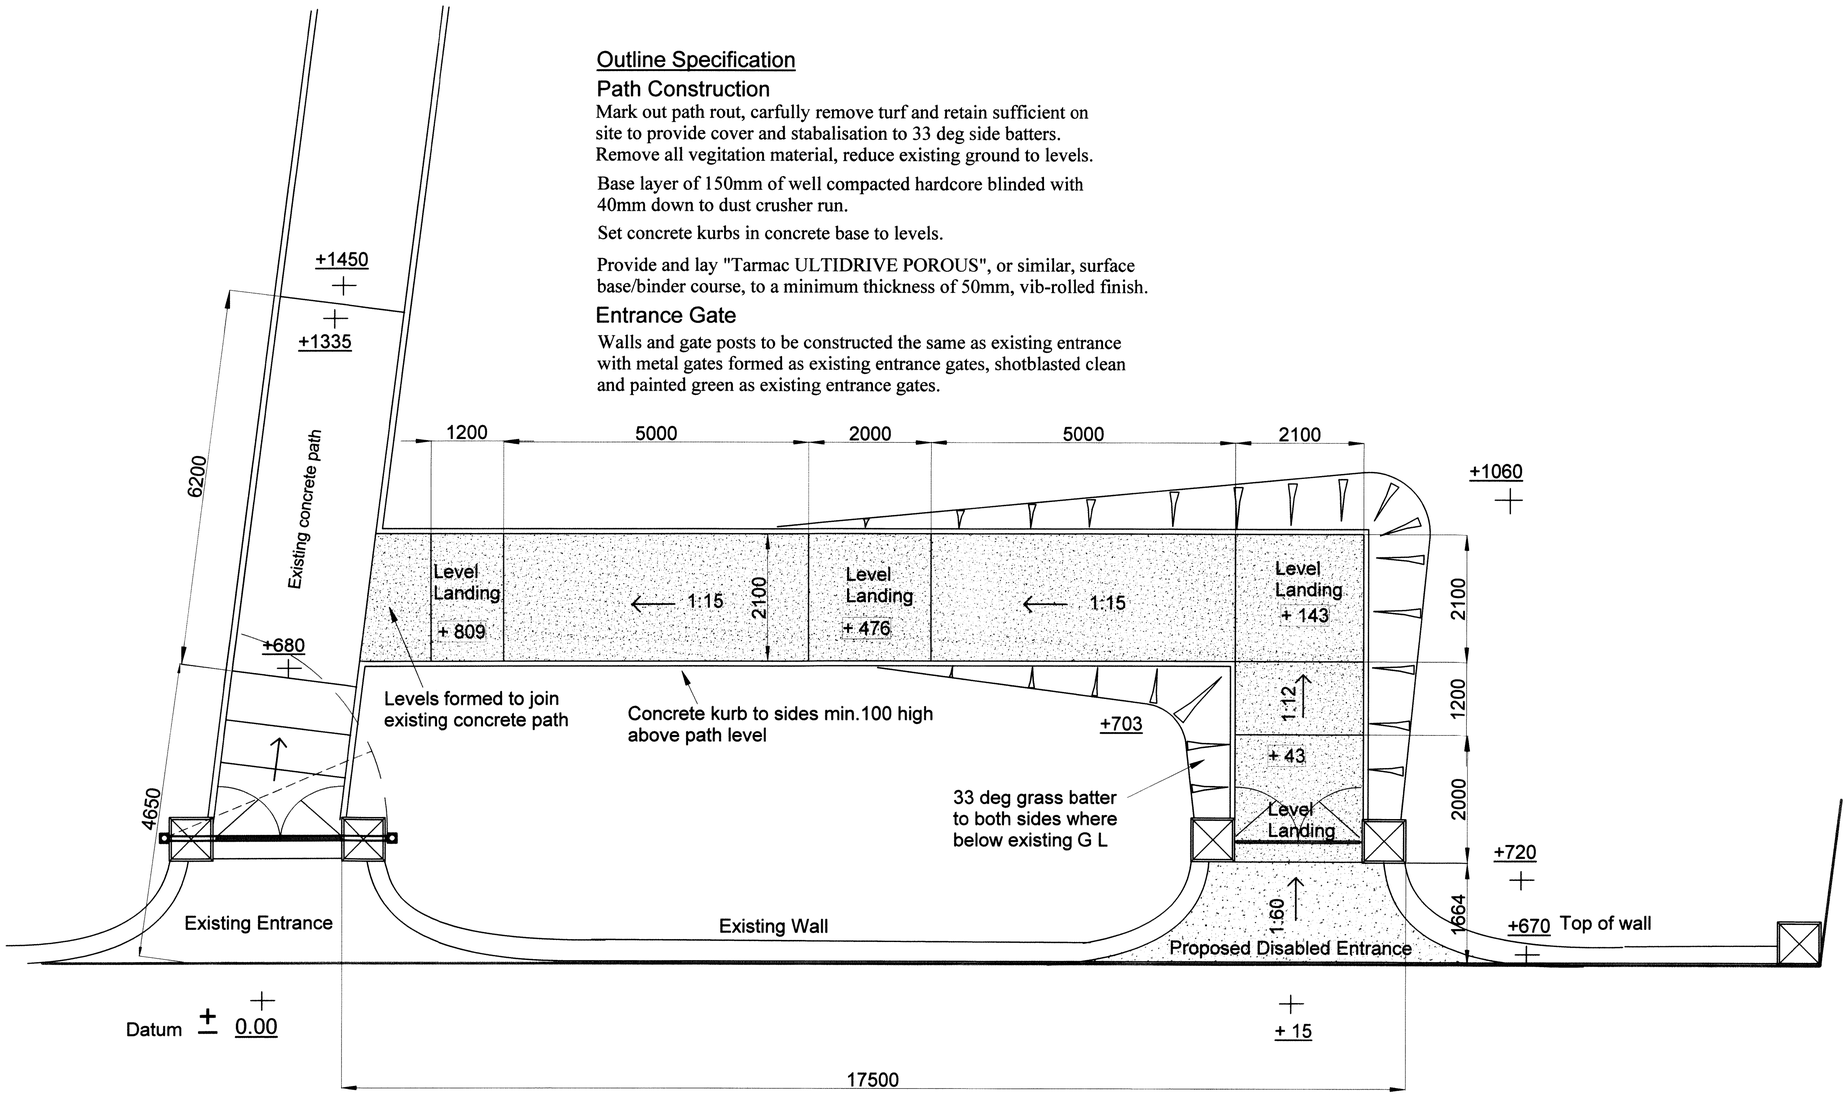

Cotton Lane

Levels- Existing marked thus: + 000

Proposed marked thus: + 000

This drawing is not a contractual/constructual specification. and is intended for planning/estimating purposes only. Please refer to indvidual contractors written specifications and details for contractual details.

All work must conform with Planning, Building Control and CDM Regulations. Dimensions to be checked on site prior to commencement of work.
E&OE

REVISION	DATE	BY

Ivan J. Cooper (Moorside) Ltd
Architectural and Engineering Design
Cauldon Lowe, Stoke on Trent, ST10 3ET.
Phone 01538 702738

CLIENT: *Cotton Parish Council*

CONTRACT: *Proposed Disabled Access*

TITLE: *Details*

CONTRACT No

SCALES: *1:50*

DATE: *18/01/18* DRAWN: *ijc*

DRAWING NUMBER: *3593-12*