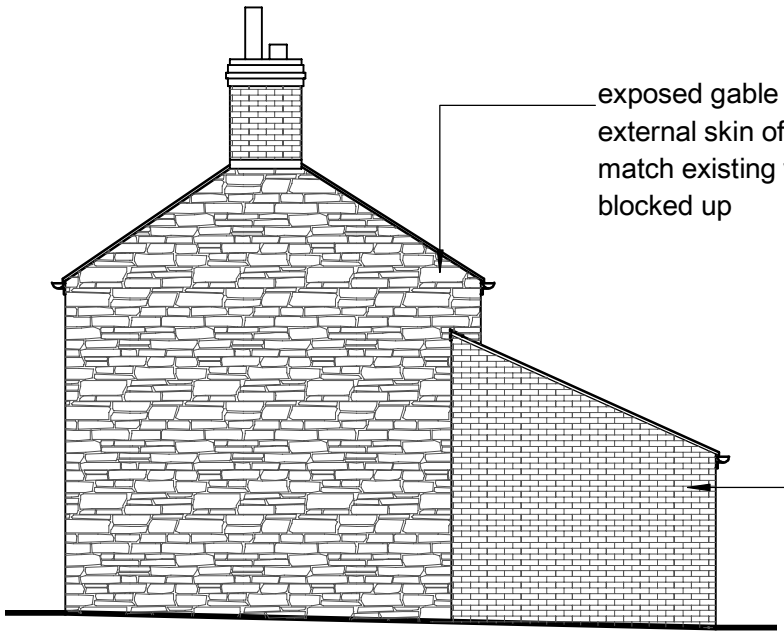

new exposed gable elevation

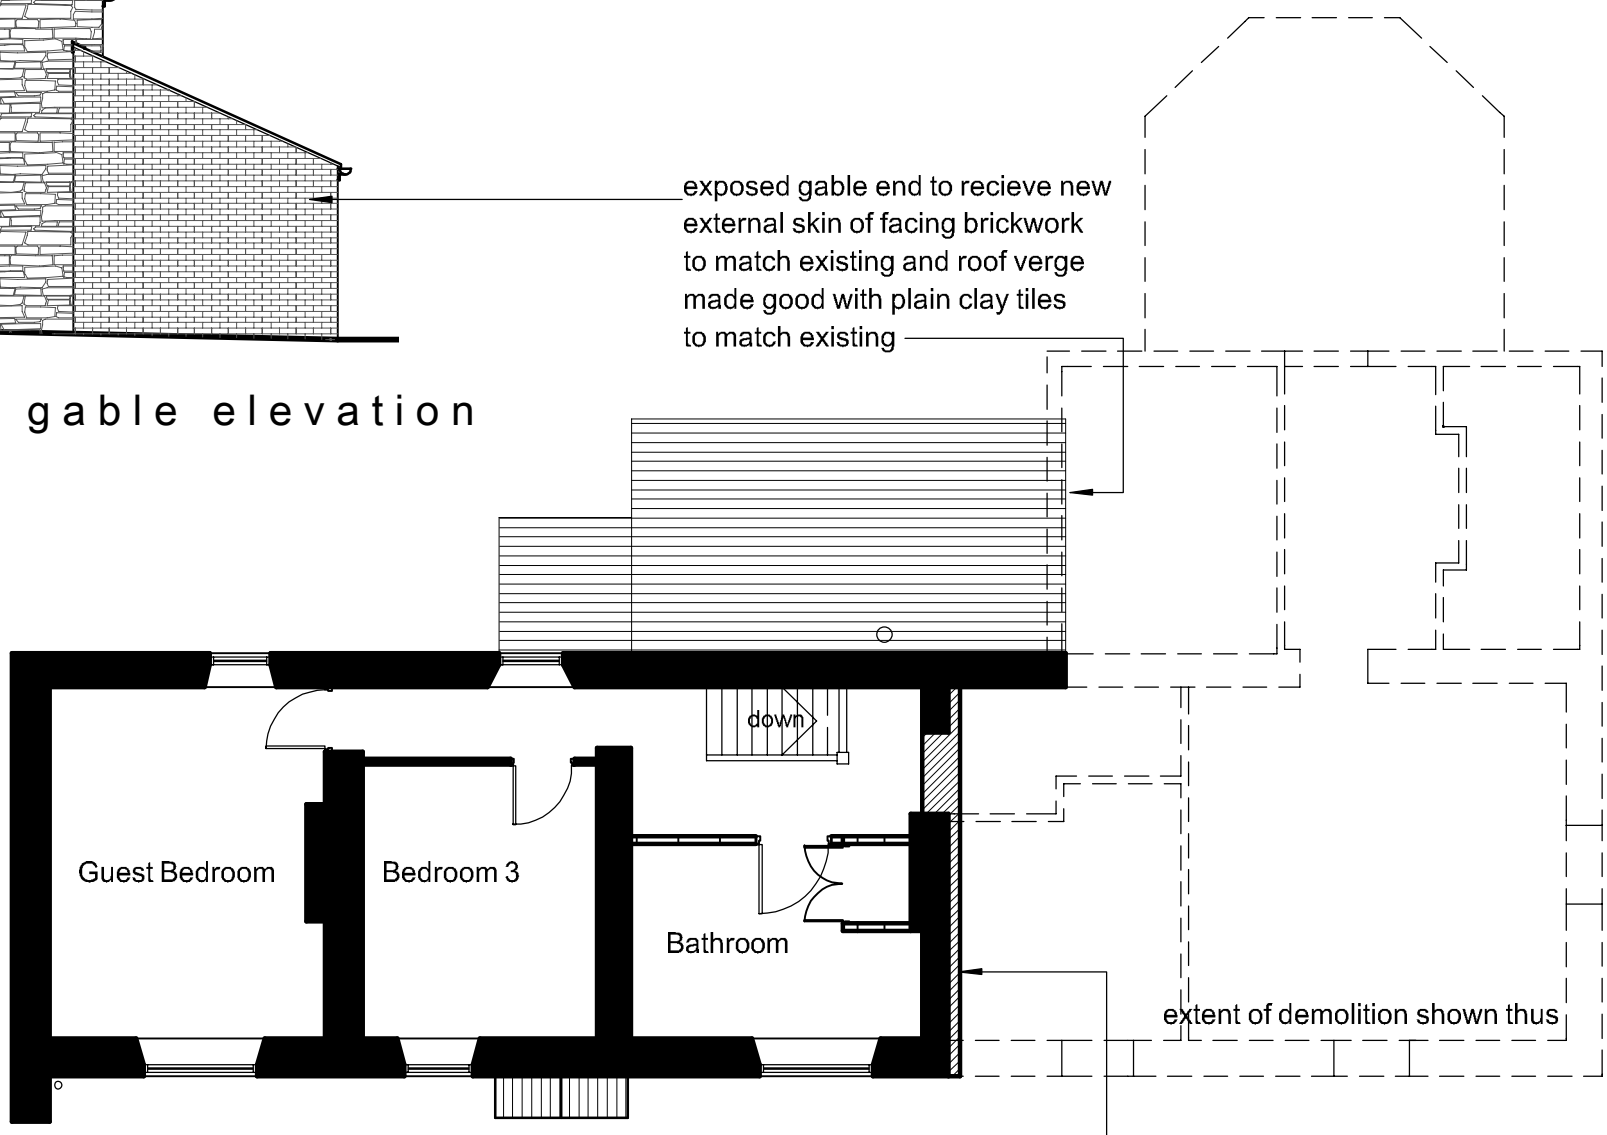

First Floor

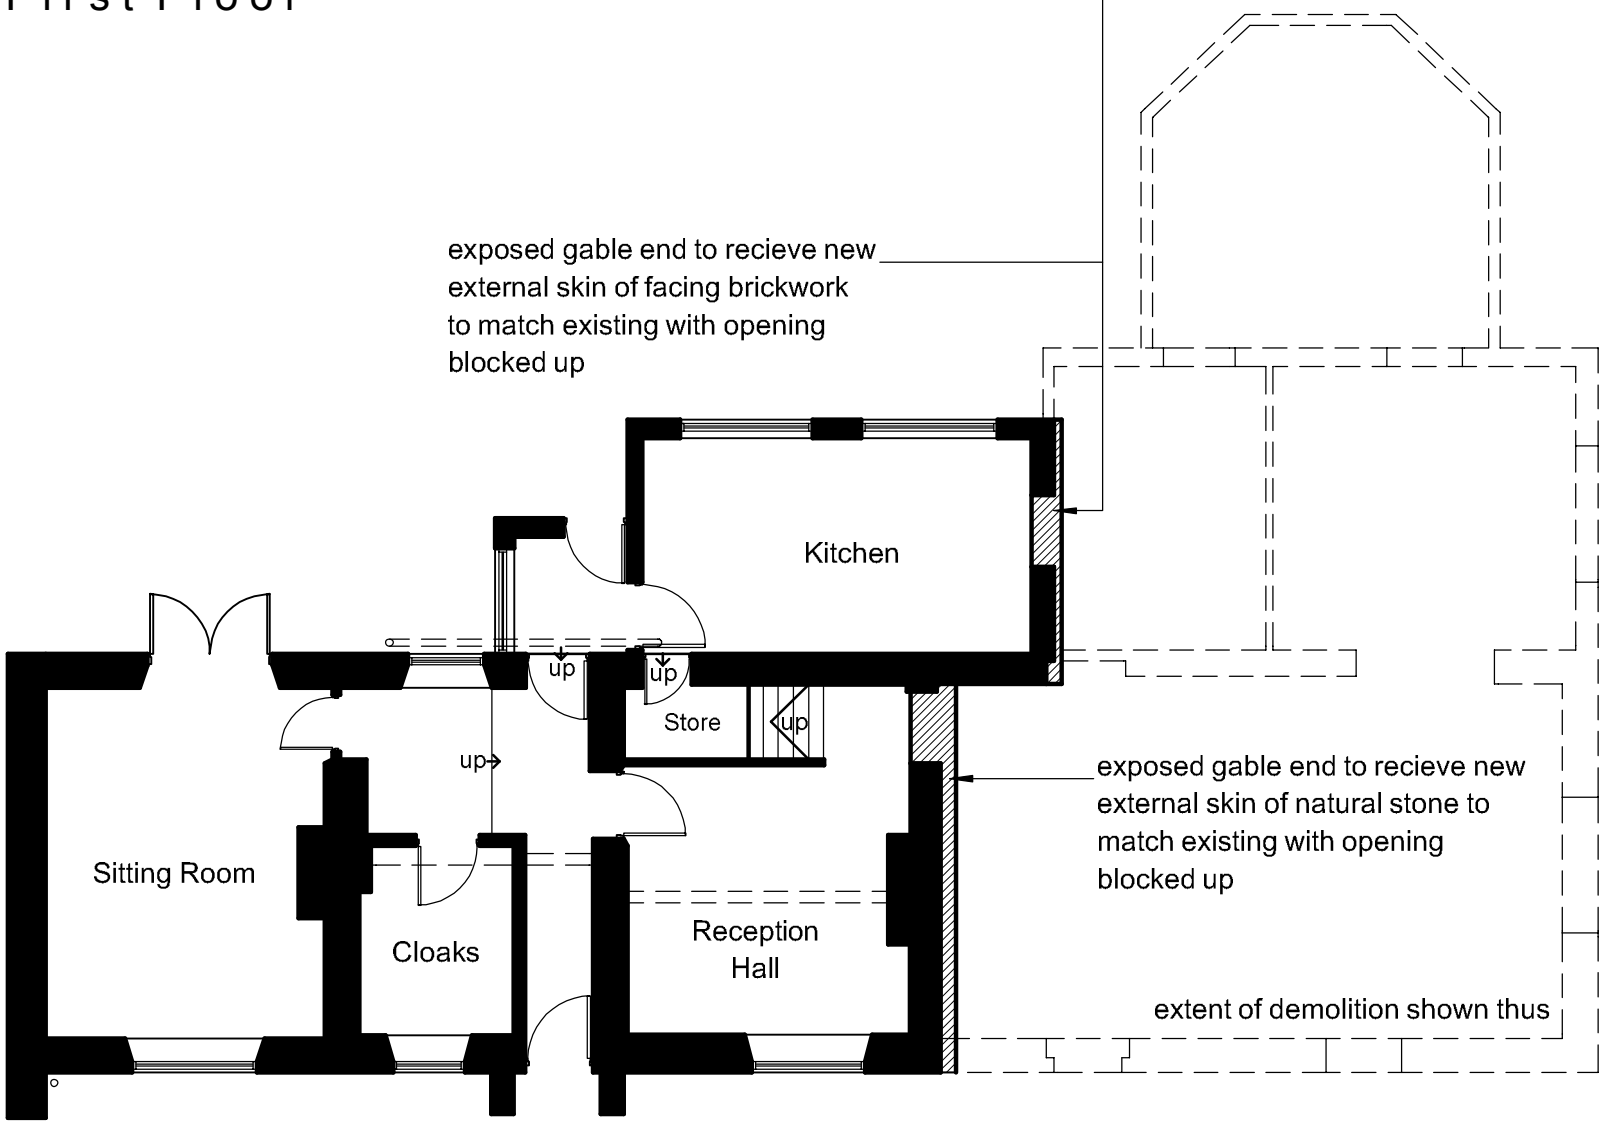

Ground Floor

Rev	Date	Drawn	Description
A	9.1.18	SAT	gbale treatments added

ctd architects

Clerk Bank House
Clerk Bank
LEEK
Staffordshire
ST13 5HE

t : 01538 373477
f : 01538 386503
e : info@ctdarchitects.co.uk
w : www.ctdarchitects.co.uk

ctd architects © 2017
- This drawing is copyright.
- All dimensions to be checked on site before proceeding.
- Contractor must notify the architect of any discrepancies before proceeding.
- Contractor to check/adjust dimensions of new work to suit existing conditions. Do not assume existing structure or details are plumb, square or level.
- All drawings to be read in conjunction with all other consultants drawings and specs.

Client: Bernel Limited

Project: Land off Sugar Street
Rushton Spencer

Scale	Size	Drawn	Chk'd	Date
1:100	A3	CB	ST	Dec 2015

Status: PLANNING

Title: Existing cottage building plans 'as proposed'

Job No.	Drawing No.	Rev.
1773	127	A