

Hollyoaks

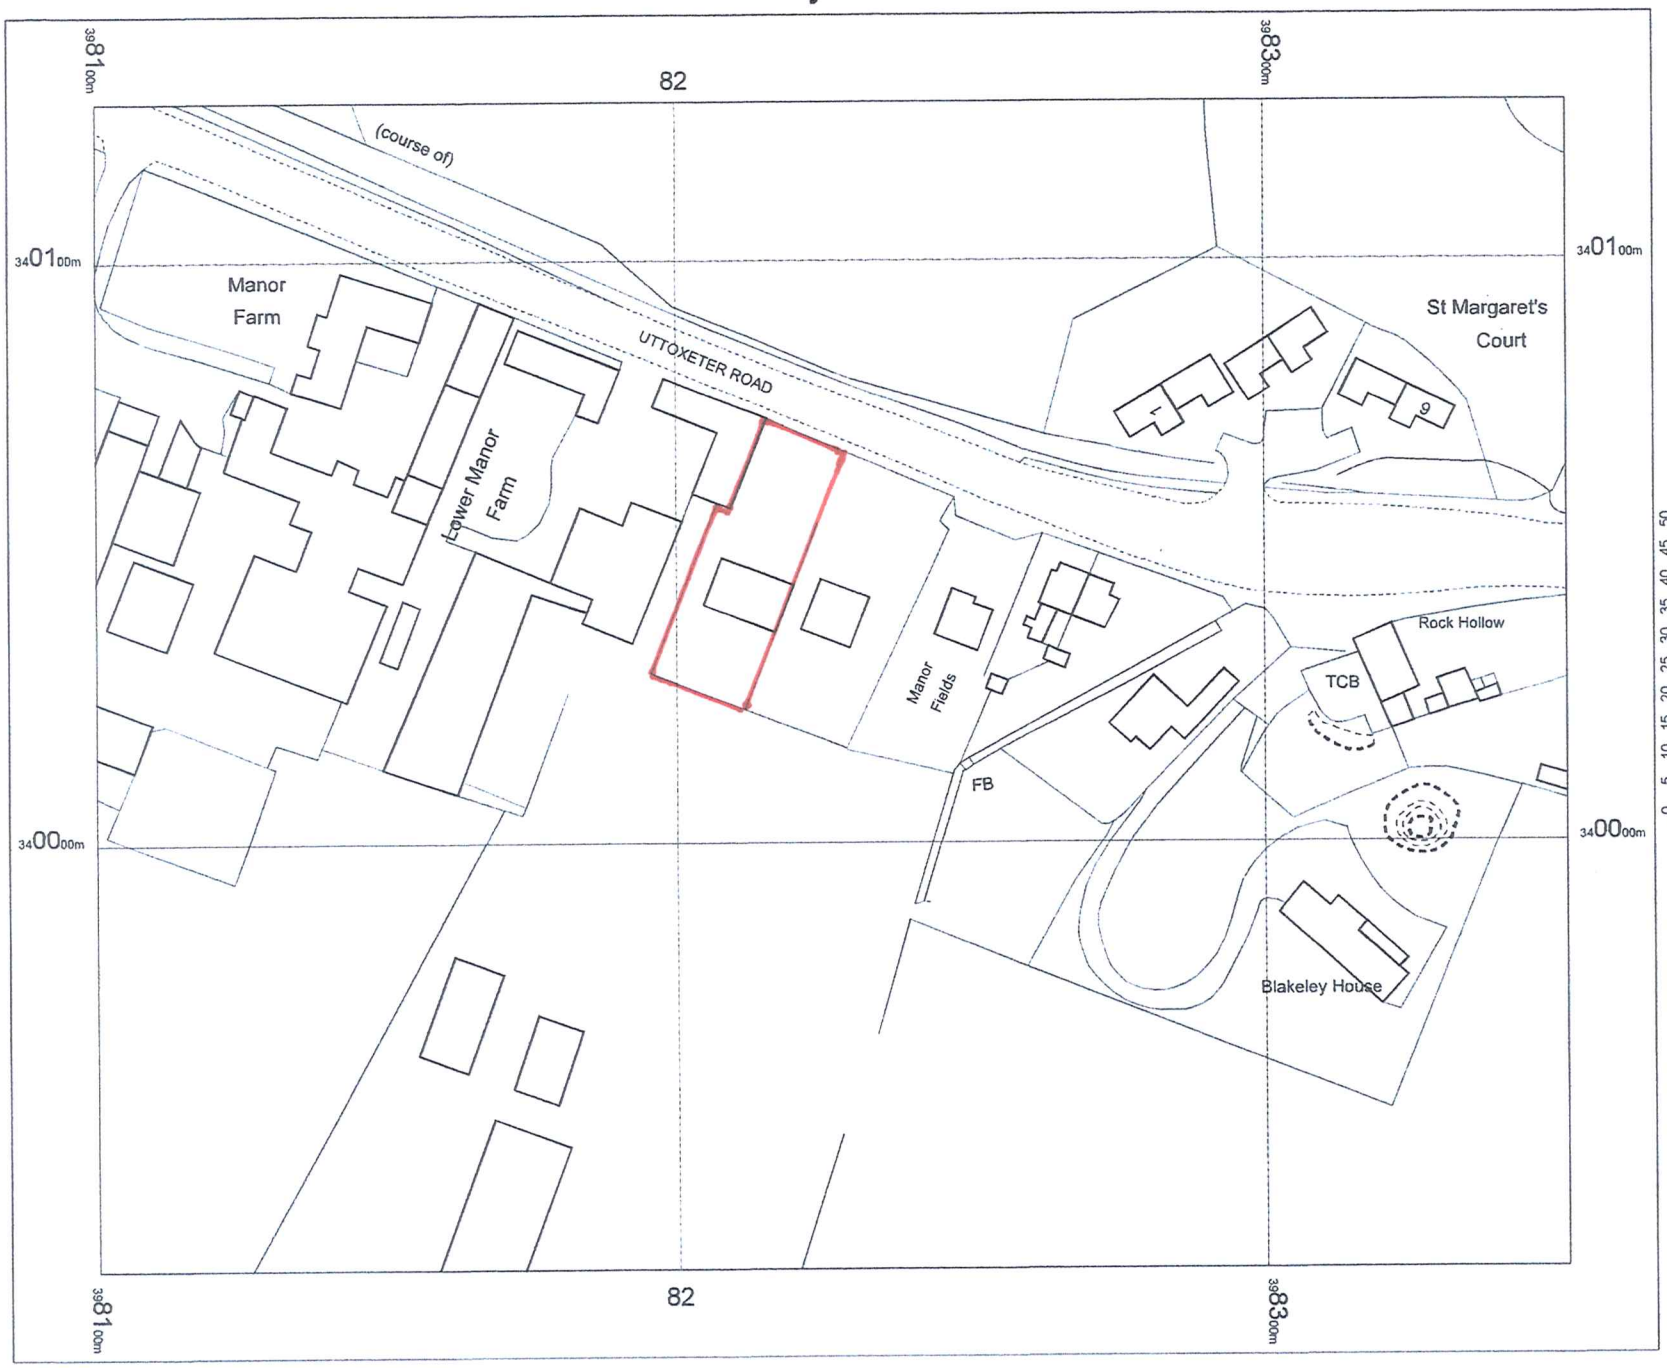

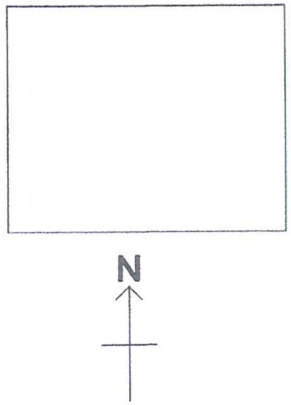



OS Mastermap
29 May 2012, ID:
BLJT-00153507
www.planningapplicationmaps.co.uk

1:1250
scale
print
at
A4,
Centre:
398226
E,
340027
N

©Crown
Copyright.
Licence
no.
100019980

Mapping sourced from Ordnance Survey

bluejet mapping

Location Plan. **Scale 1 : 1250**