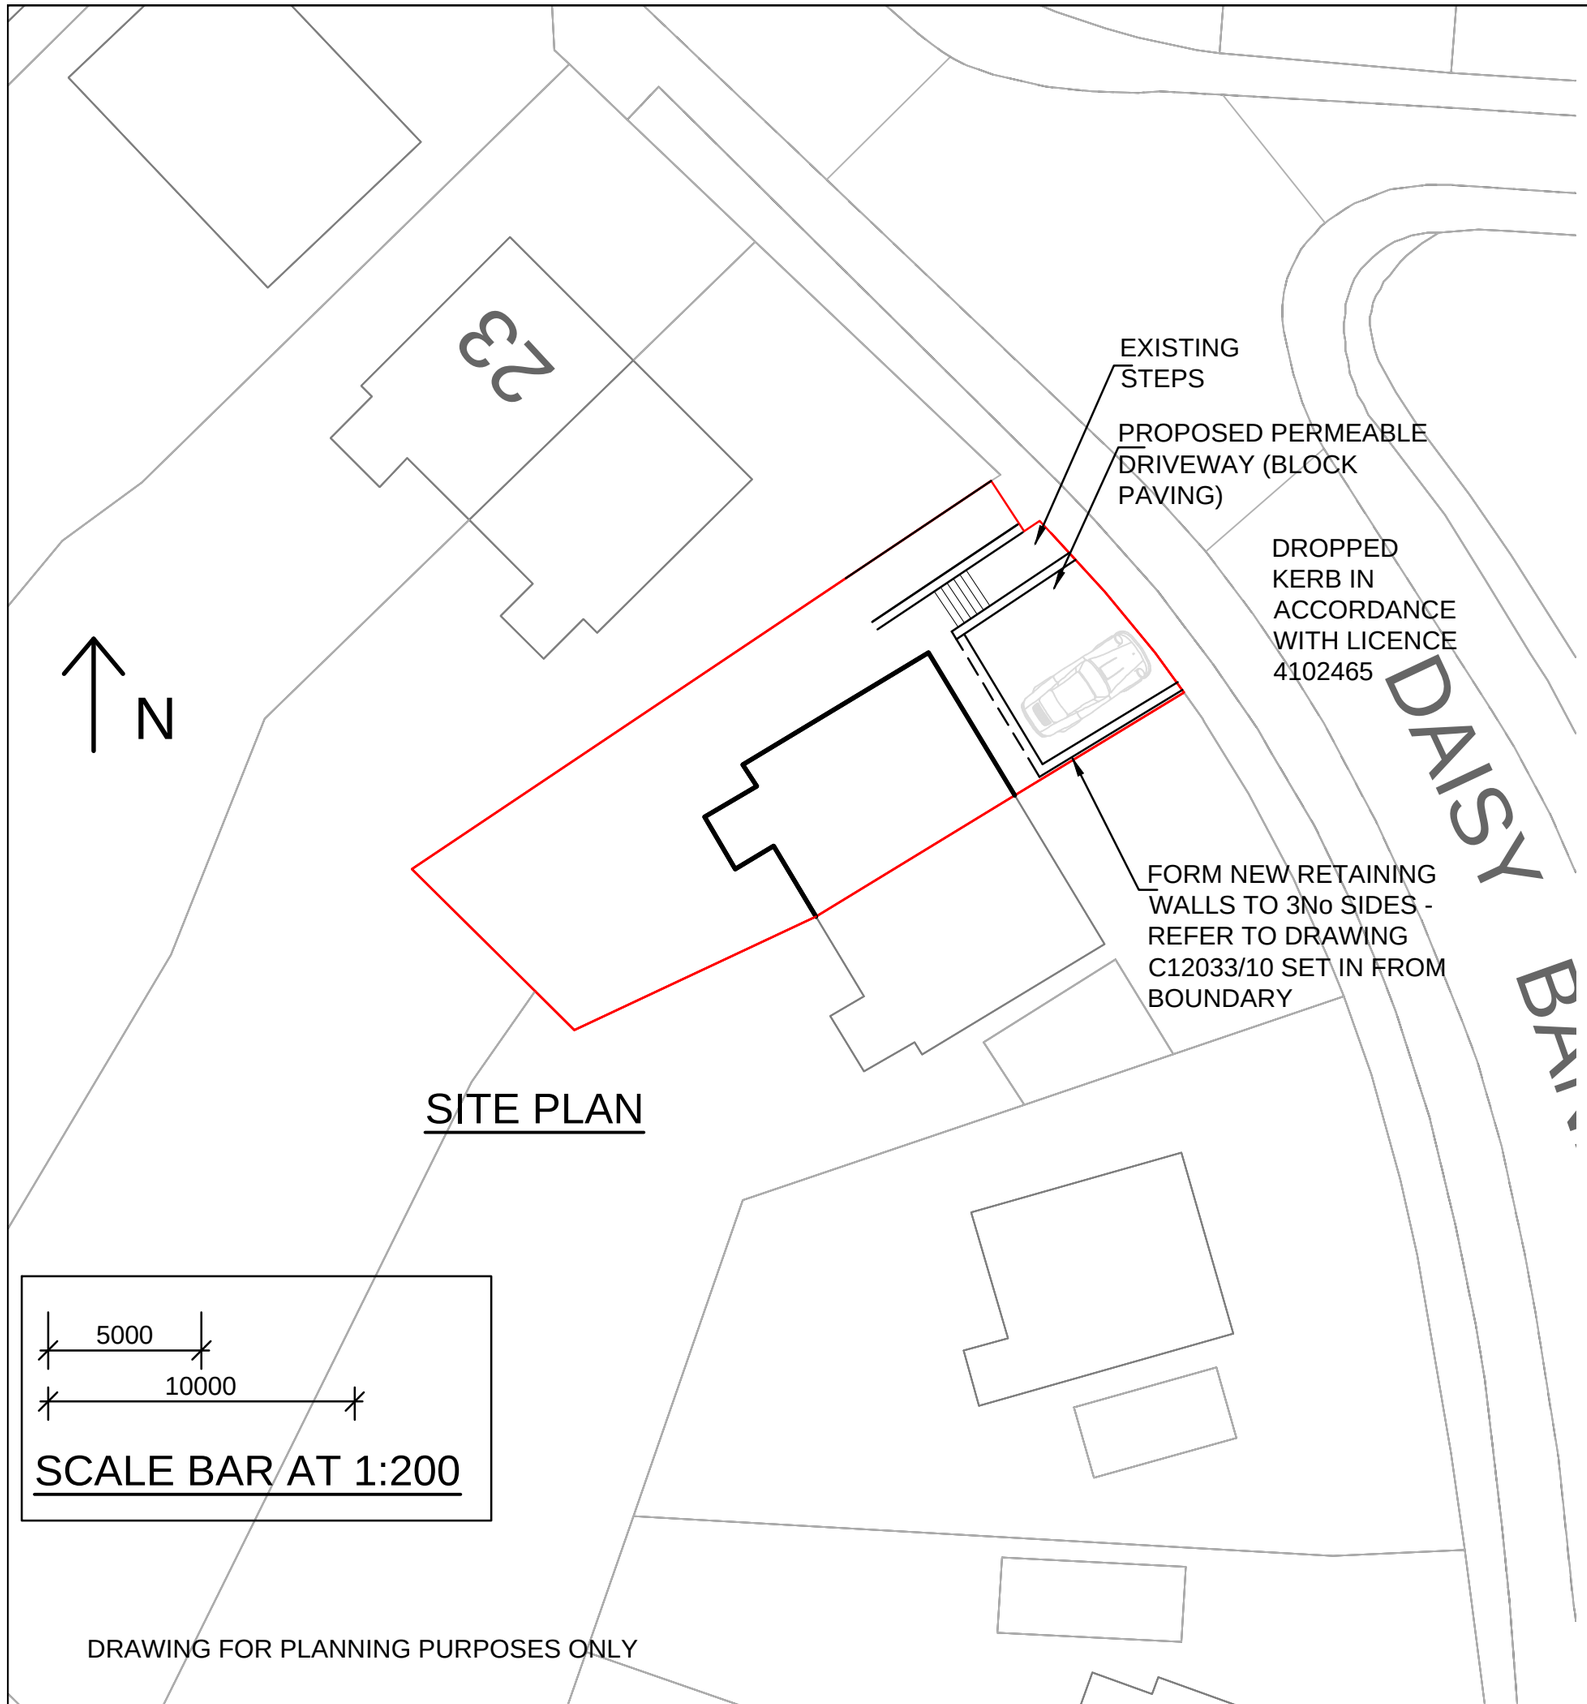

SITE PLAN



BLOCK LOCATION PLAN

PROPOSED DRIVEWAY
19 DAISY BANK
LEEK
FOR MR & MRS HOWELL

Scale:	1:200, 1:1250	Drawing No.: C 12033/11
Drawn by:	GLH	
Date:	FEB 18	

PROPOSED SITE AND BLOCK LOCATION PLANS

NORTHERN STRUCTURAL SERVICES
1 Prestbury Road
Macclesfield, Cheshire SK10 1AU
Tel: 01625 425243 Fax: 01625 429714 www.northernstructuralservices.co.uk