

Copyright of this drawing is vested in the Architect and it must not be copied or reproduced without consent. Figured dimensions only are to be taken from this drawing. All contractors must visit the site and be responsible for taking and checking all dimensions relative to their work. Hewitt&Carr Architects Ltd are to be advised of any variation between drawings and site conditions.
CLIENTS ARE ADVISED TO CLARIFY DIMENSIONS WITH THE ARCHITECT PRIOR TO SETTING OUT AND NOT TO SCALE FROM THE DRAWING

Rev.	Drawn	Comments	Date
A	KB	Width of road changed	06.09.17
B	KB	a) Dwelling made larger	
		b) Red line changed	13.10.17
C	KB	Red line altered	20.10.17
D	KB	Red line altered	24.10.17

Ordnance Survey © Crown copyright 2016 All rights reserved. Licence number 100051789

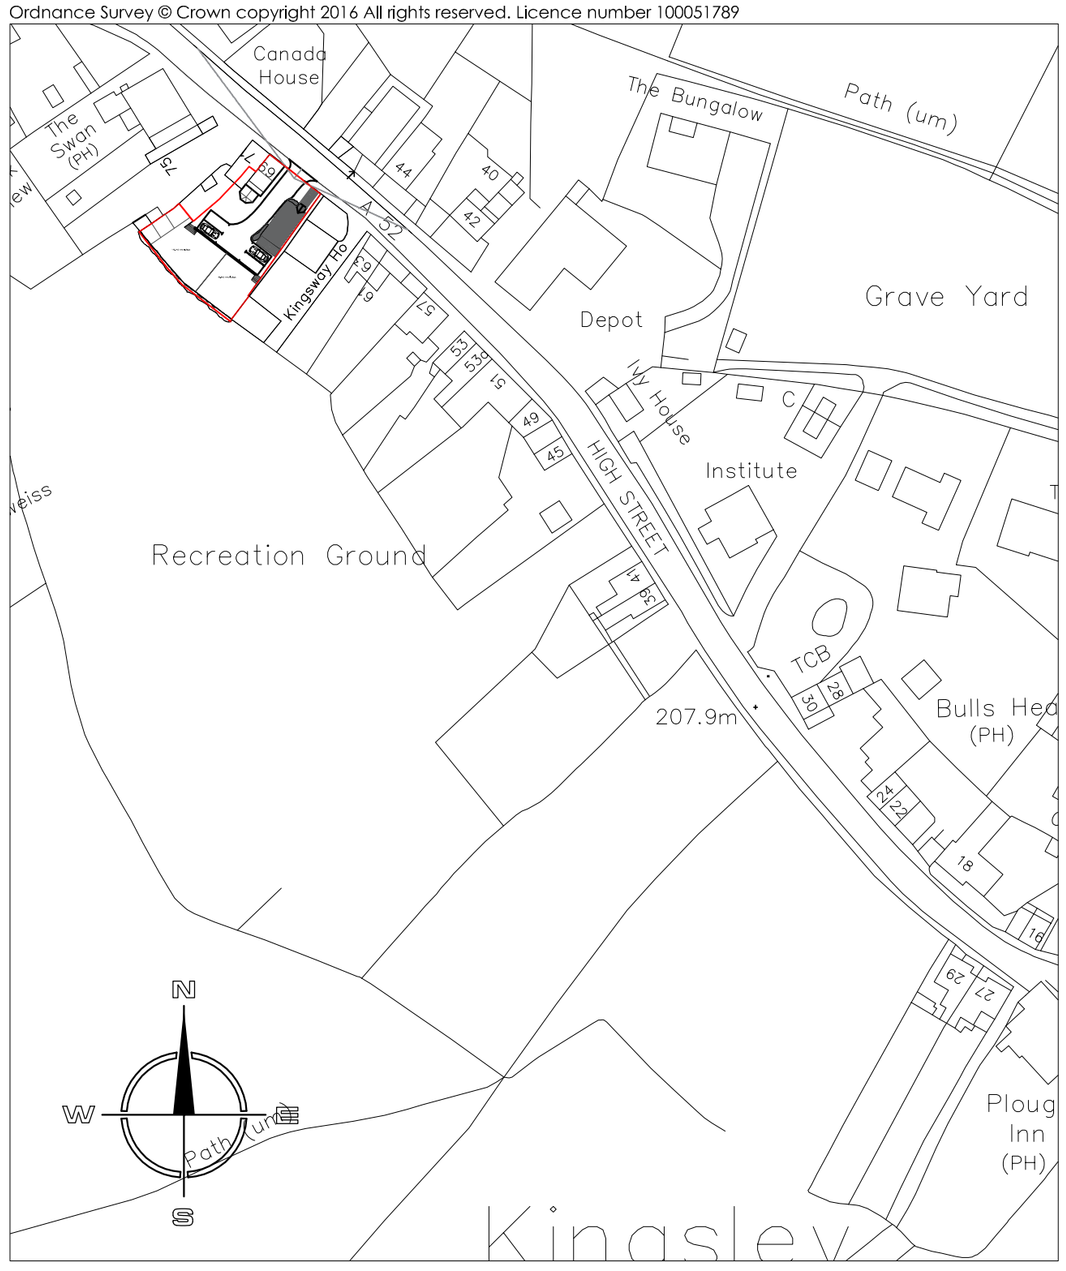

SITE BLOCK PLAN 1:1250

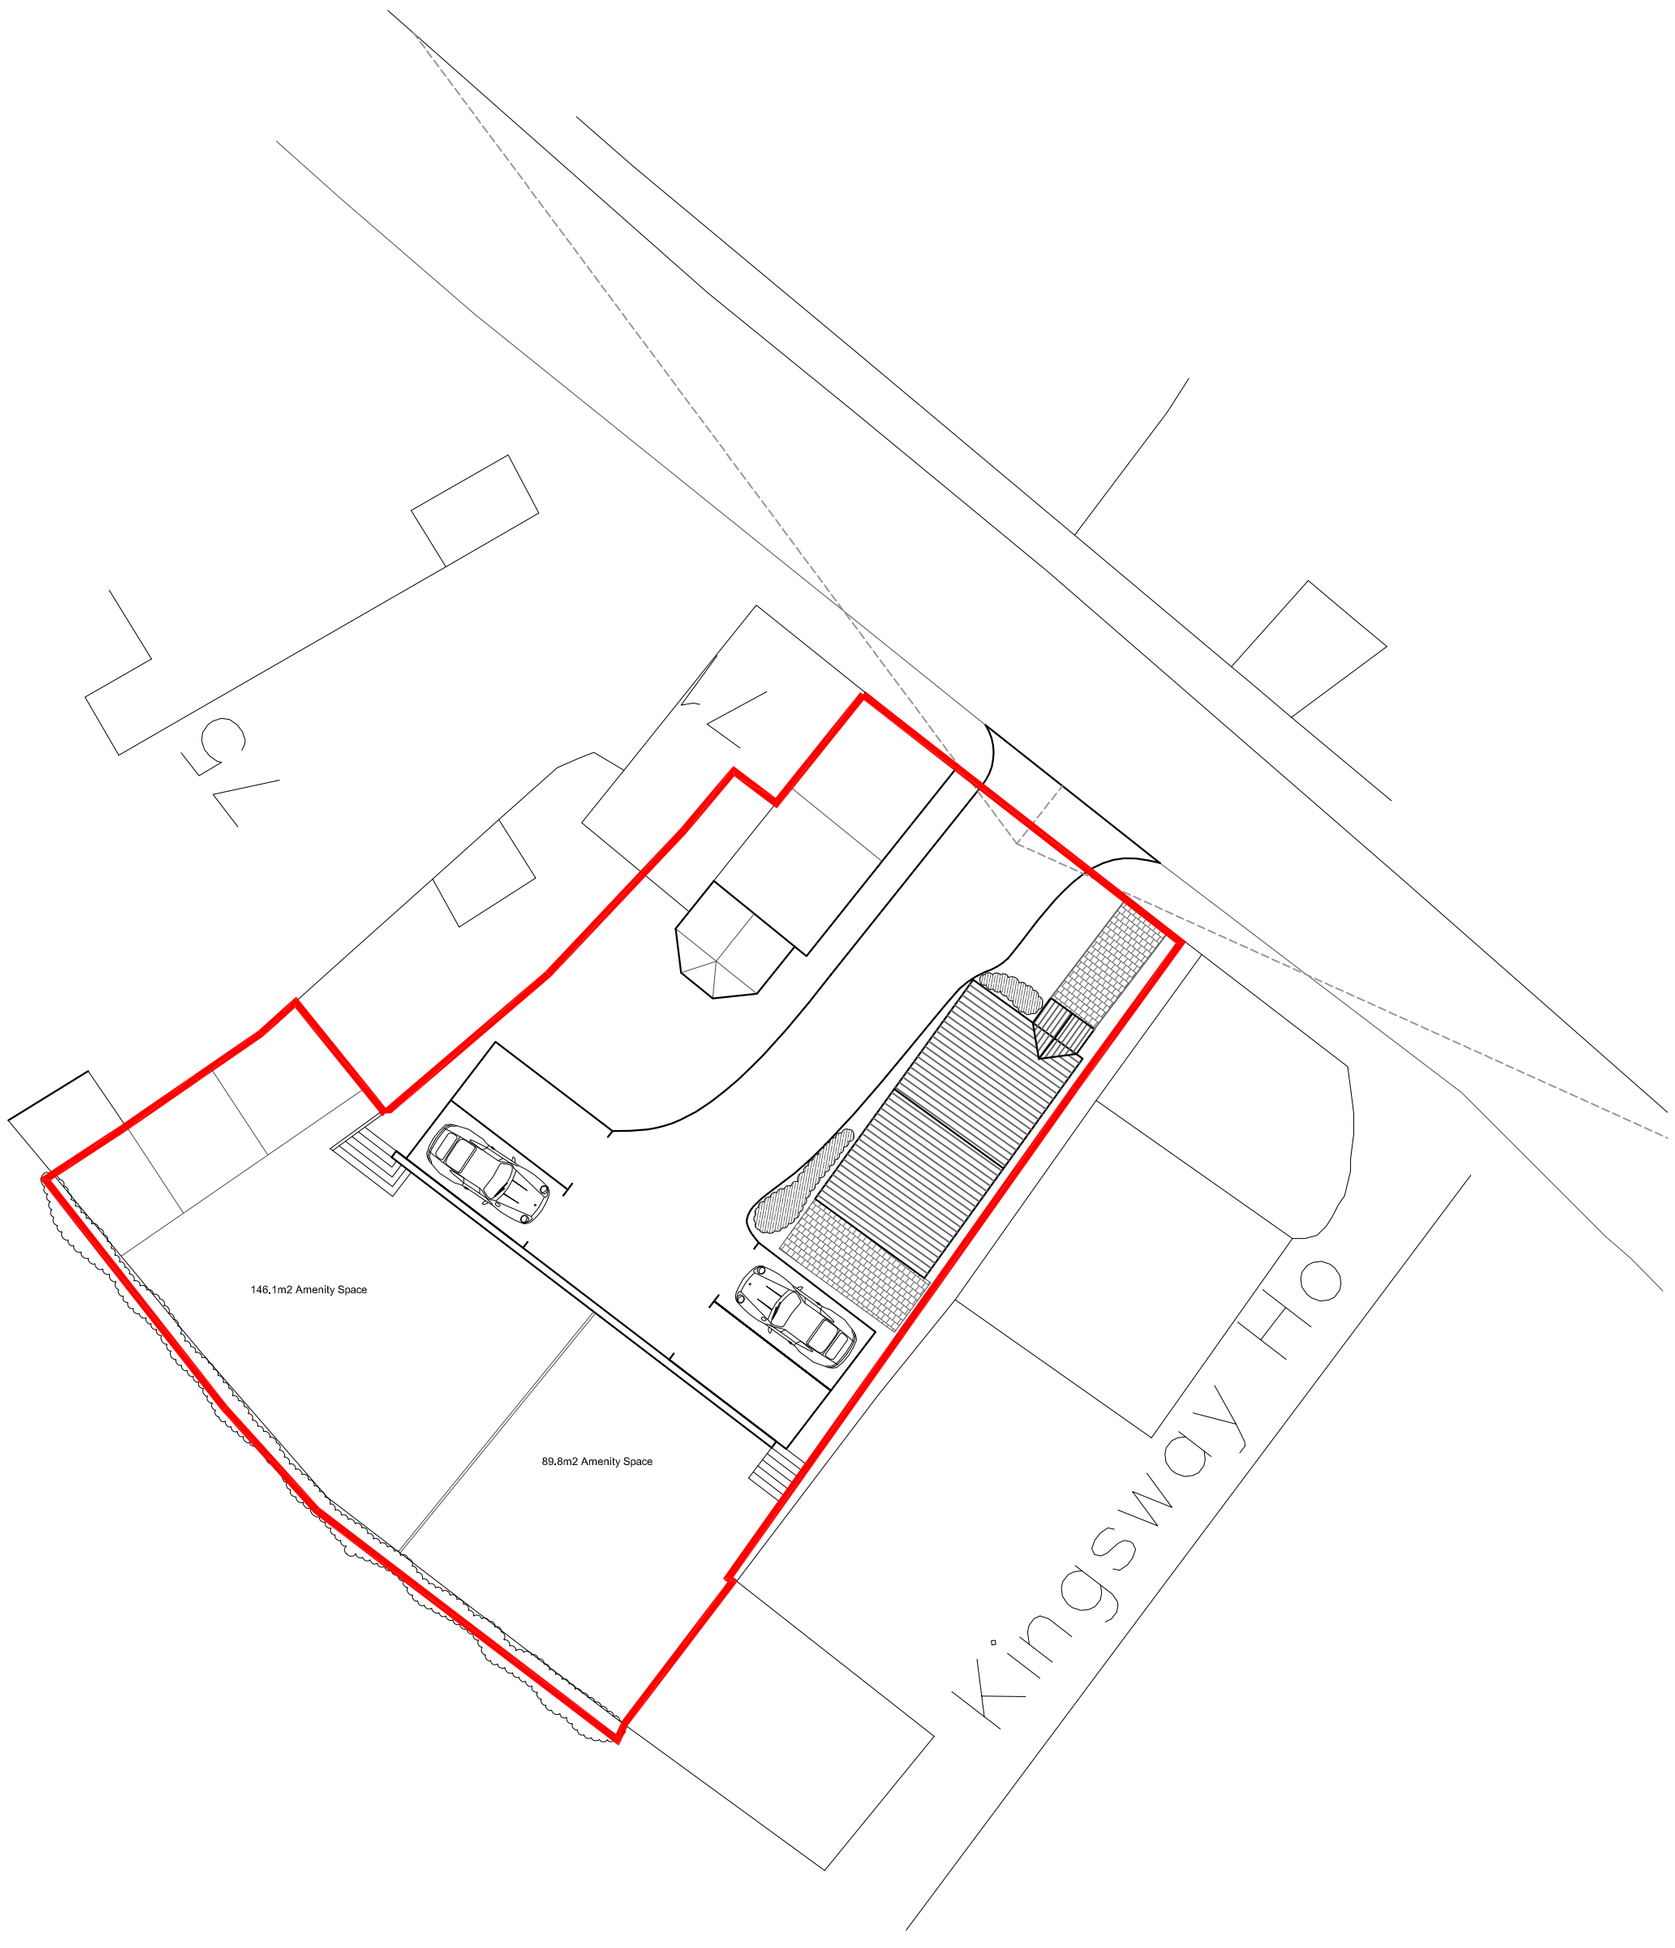

SITE PLAN 1:200

Hewitt&Carr Architects
A: 2-4 Cross Street I Cheadle I Staffordshire I ST10 1NP
T: 01538 756888
E: enquiries@hcarchitects.co.uk
W: www.hcarchitects.co.uk

Client
Mr and Mrs Jones

Project
Outline Application for Single Dwelling
With Access

Title
Site Plan as Proposed

SCHEME

Status
Scheme

Date August 2017 Drawn KB

Scale @A2 As Stated. Checked

Project No 00699 Drawing No. AL(0) 01 Rev D

File Ref-H:\