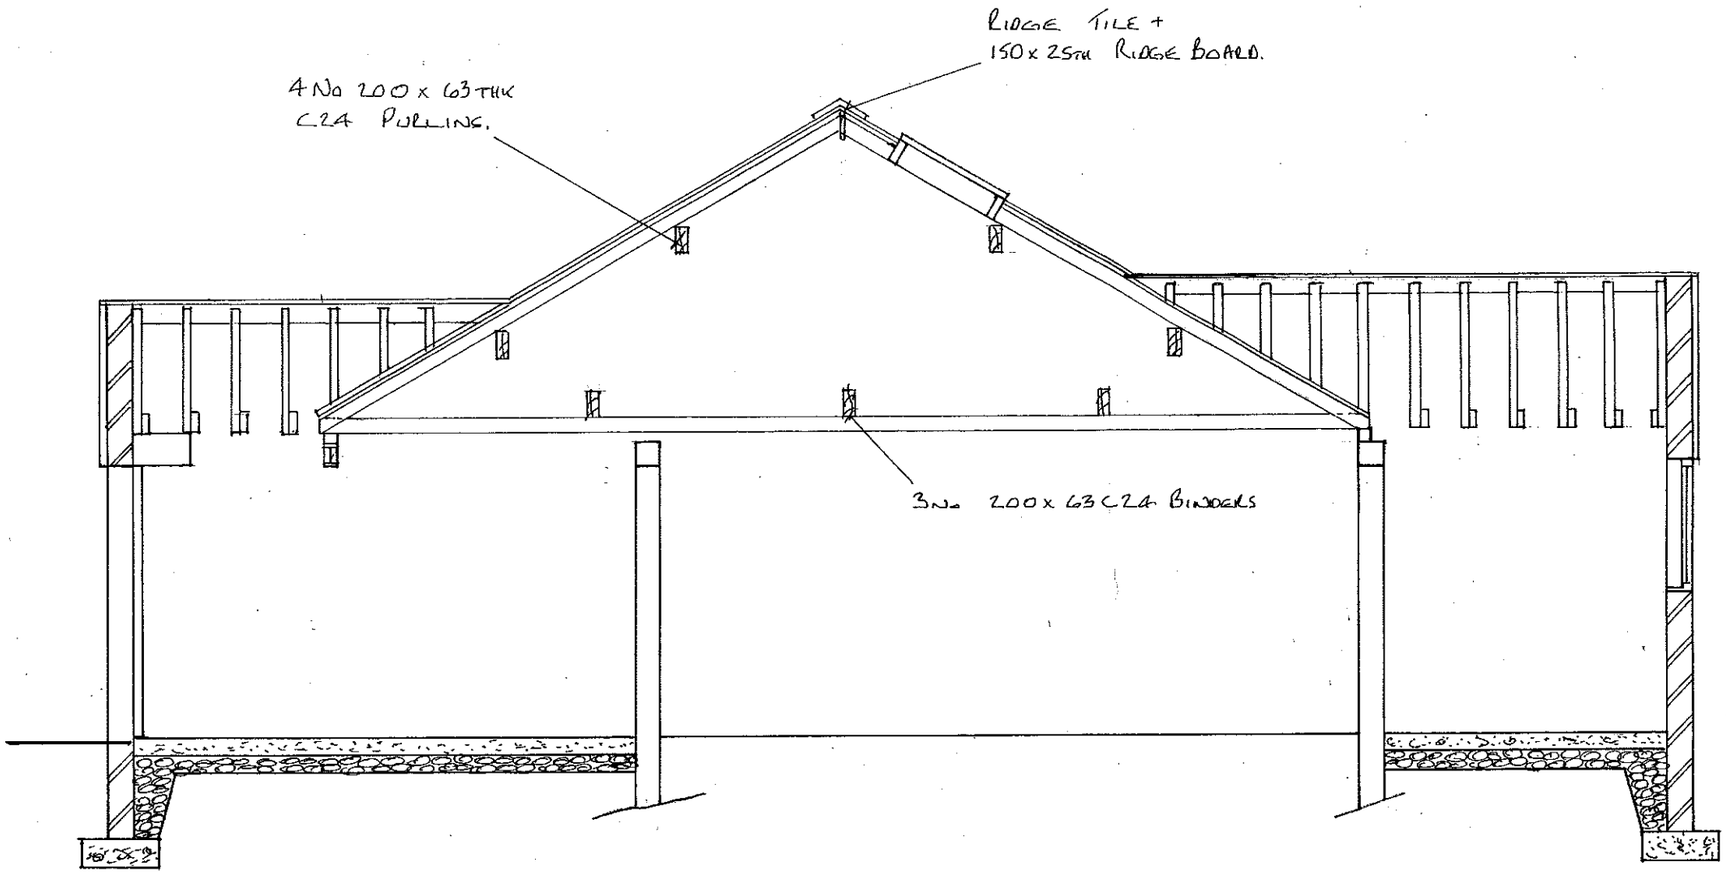

Typ Section

Proposed Section Through Garage At Hermitage, Leigh Lane, Lower Tean, Staffs Moorlands For Mr. & Mrs. P. Wood.

Drg No 145/155/2

Date :- February 16th 2018.

Scale :- Section 1:50.