

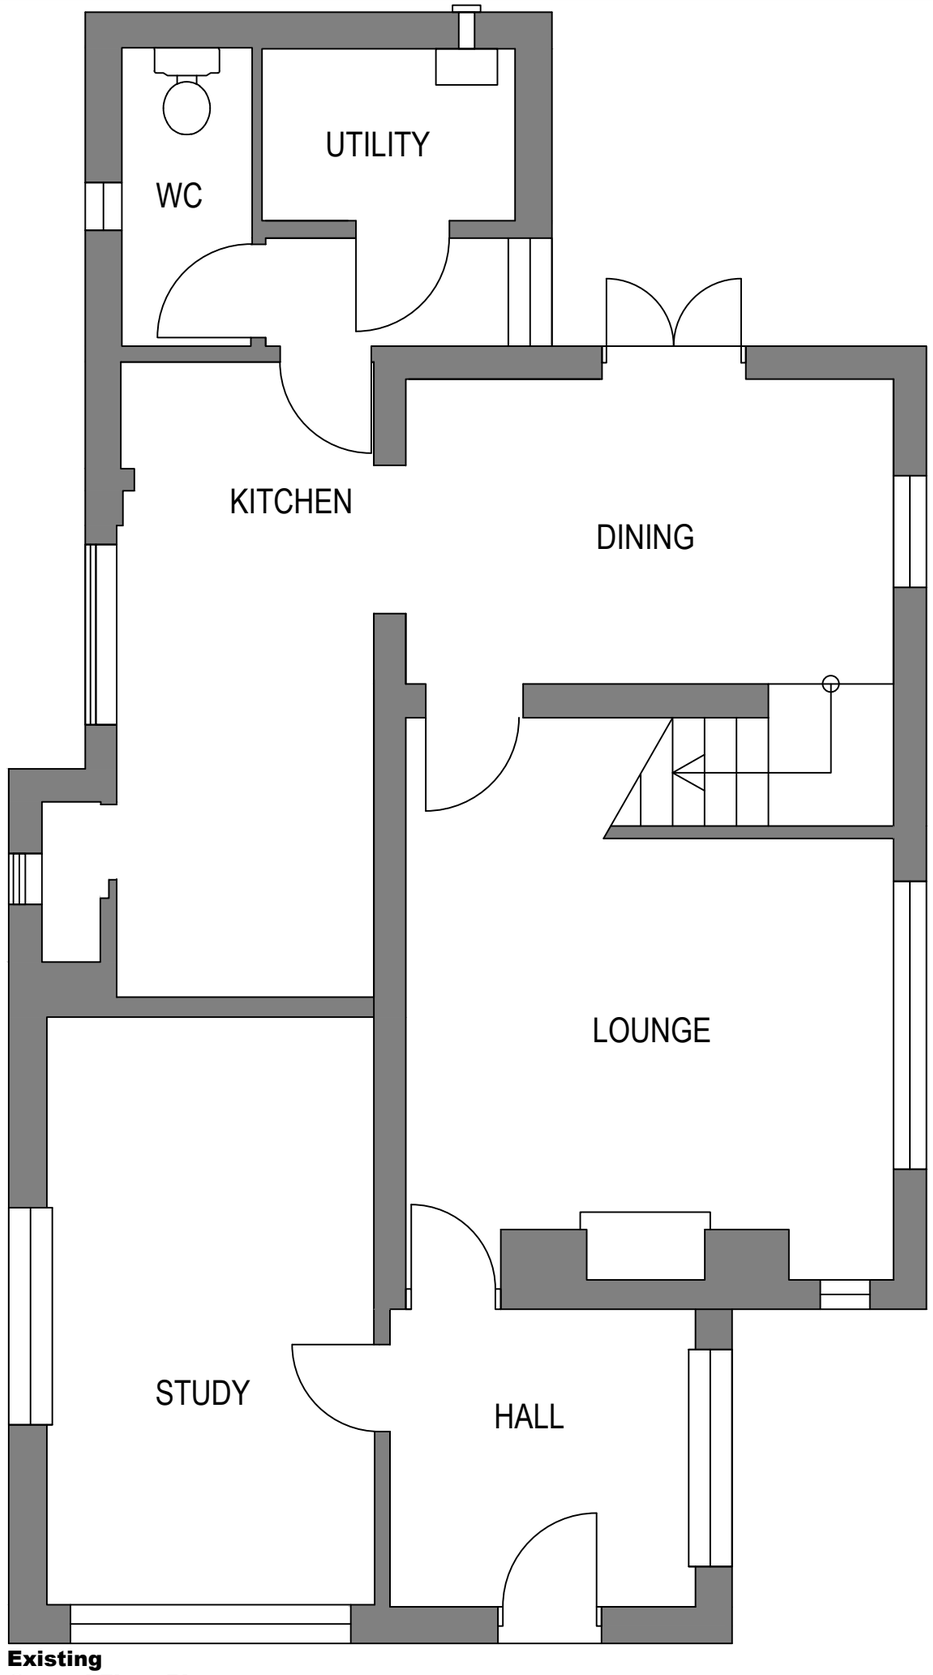


Existing
Ground Floor Plan

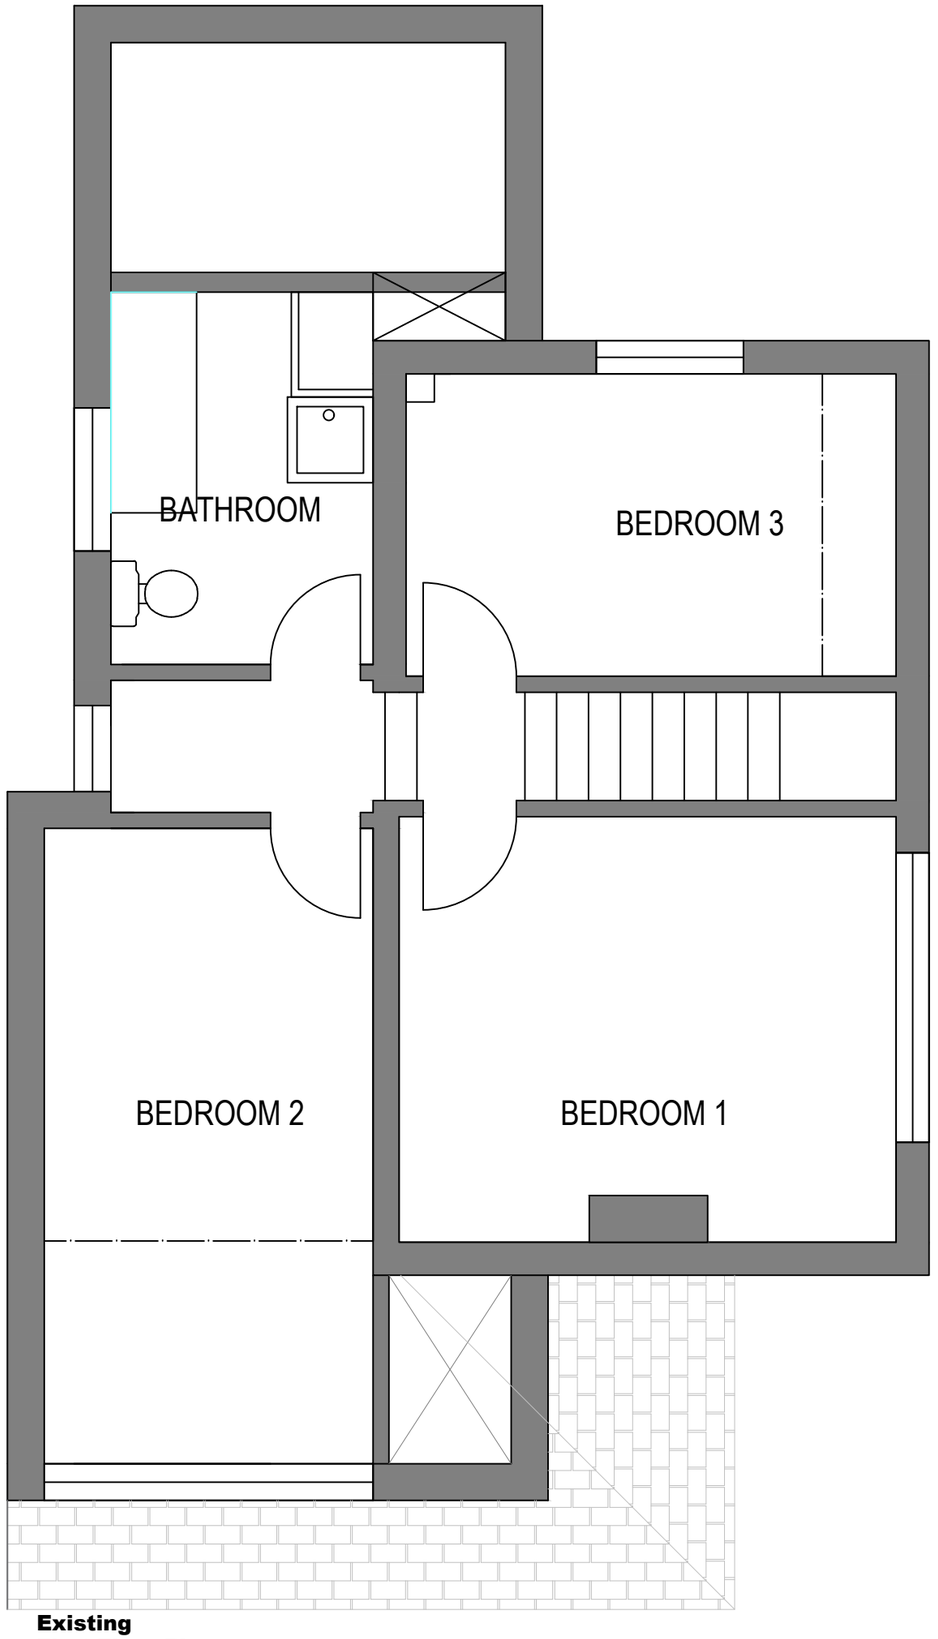

Existing
First Floor Plan

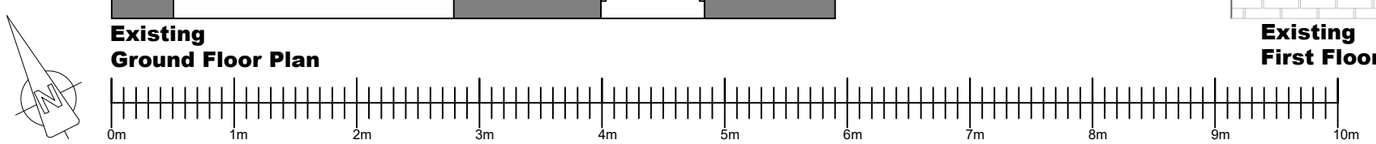

PROJECT
Alterations to
Rookery Cottage,
Sandon Road
Creswell,
ST11 9RB

TITLE
Existing GA

SCALE
1:50 @ A3

DATE
February 2018

DRAWING No.
Y2018_11

REV
-