


## SITE PLAN 1:500 @ A3

UKPlanningMaps.com

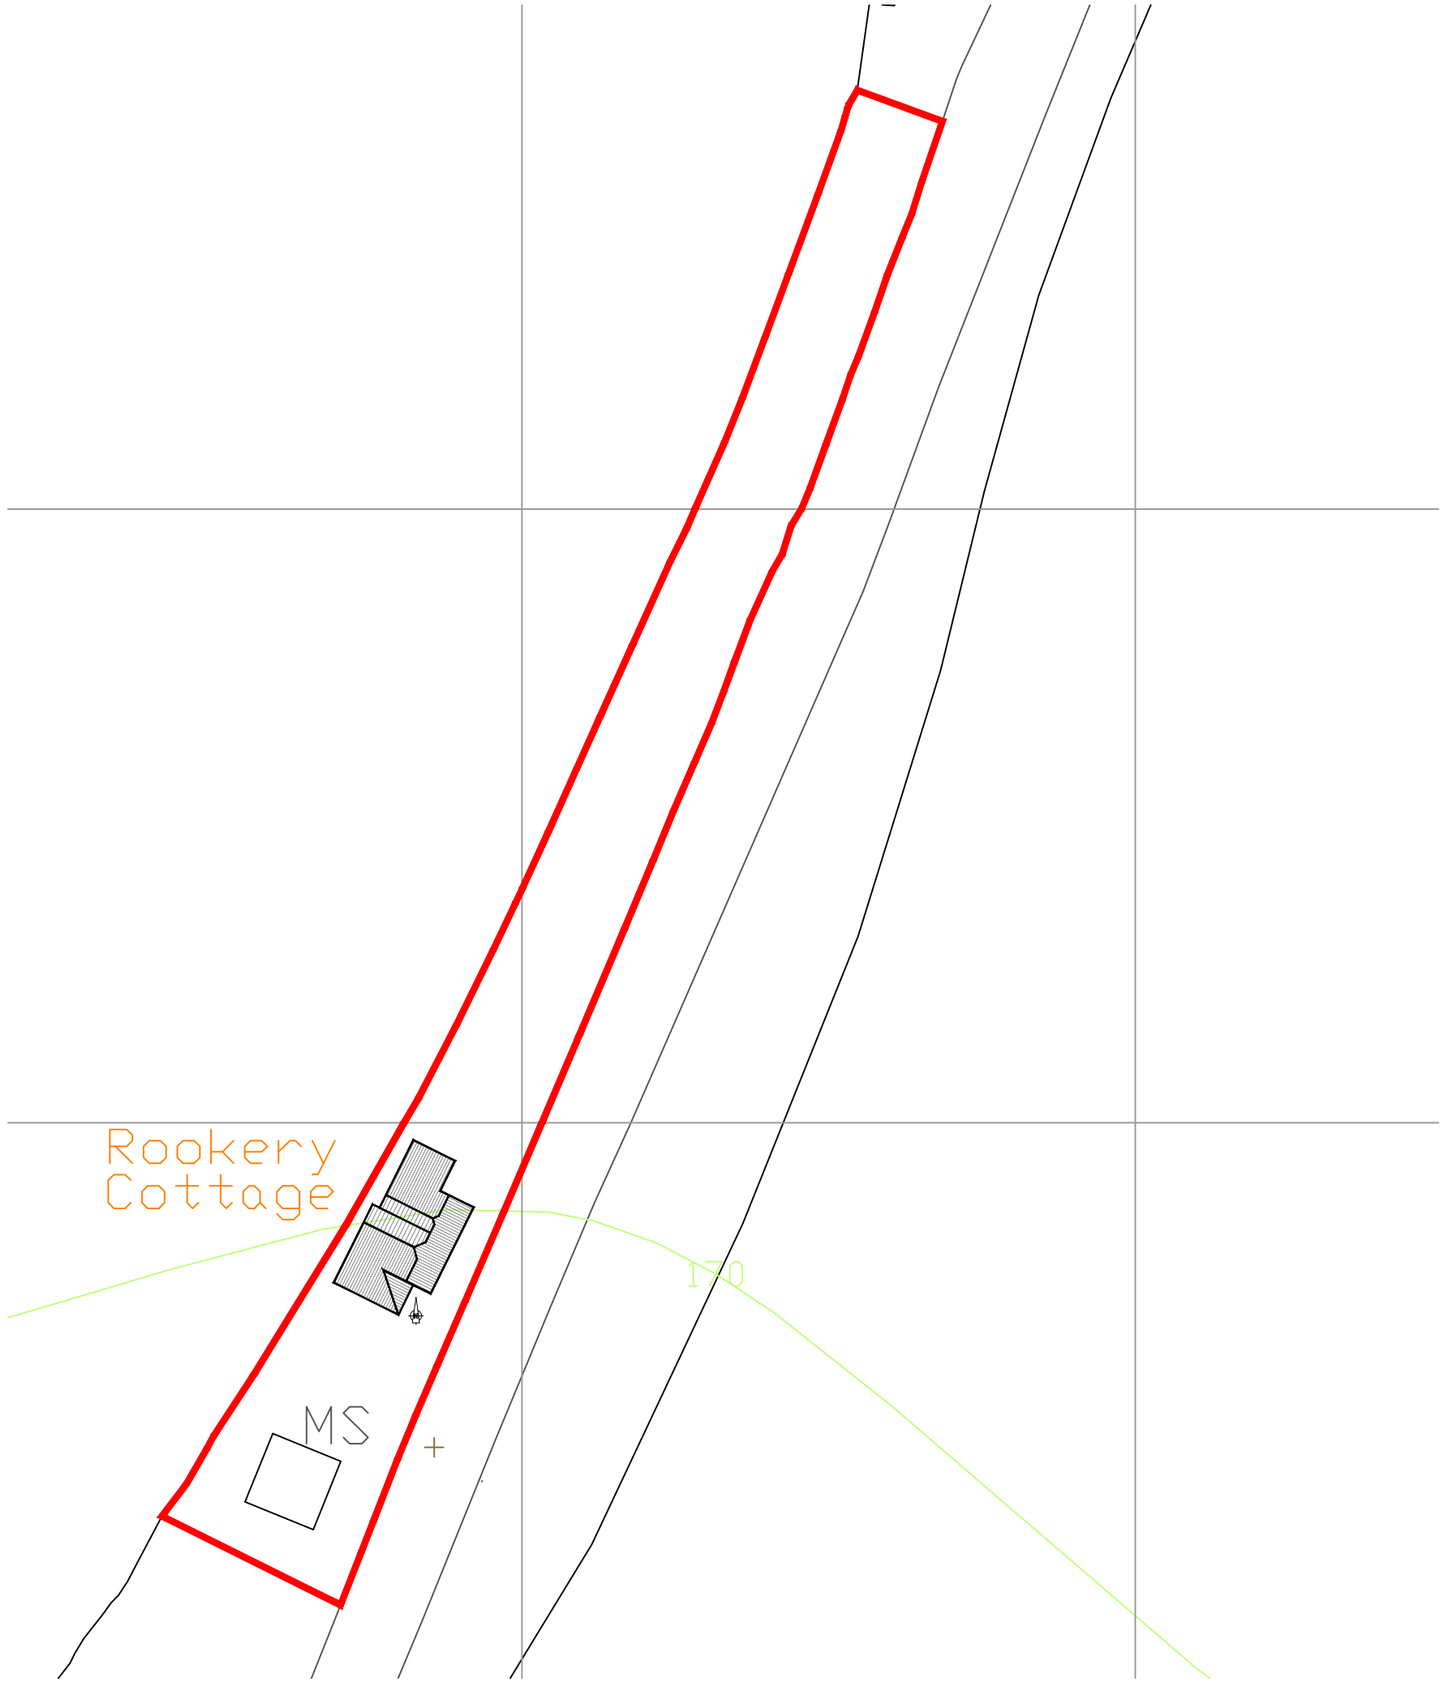


Produced on 12 February 2018 from the Ordnance Survey National Geographic Database and incorporating surveyed revision available at this date.
This map shows the area bounded by 397100,338705 397100,338847 397242,338847 397242,338705
Reproduction in whole or part is prohibited without the prior permission of Ordnance Survey.
Crown copyright 2018. Supplied by copla ltd trading as UKPlanningMaps.com a licensed Ordnance Survey partner (100054135).
Data licenced for 1 year, expiring 12 February 2019. Unique plan reference: v2b/222375/303837

## LOCATION PLAN 1:2500 @ A3

PROJECT
Alterations to
Rookery Cottage,
Sandon Road
Creswell,
ST11 9RB

TITLE
Site & Location Plan
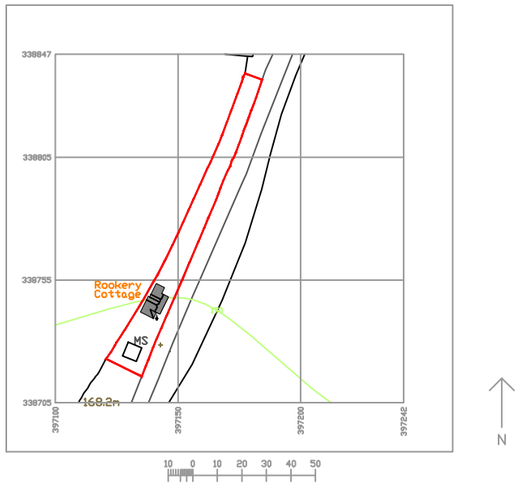
| SCALE | DATE |
|---|---|
| 1:50 @ A1 / 1:100 @ A3 | February 2018 |

| DRAWING No. | REV |
|---|---|
| Y2018_23 | - |