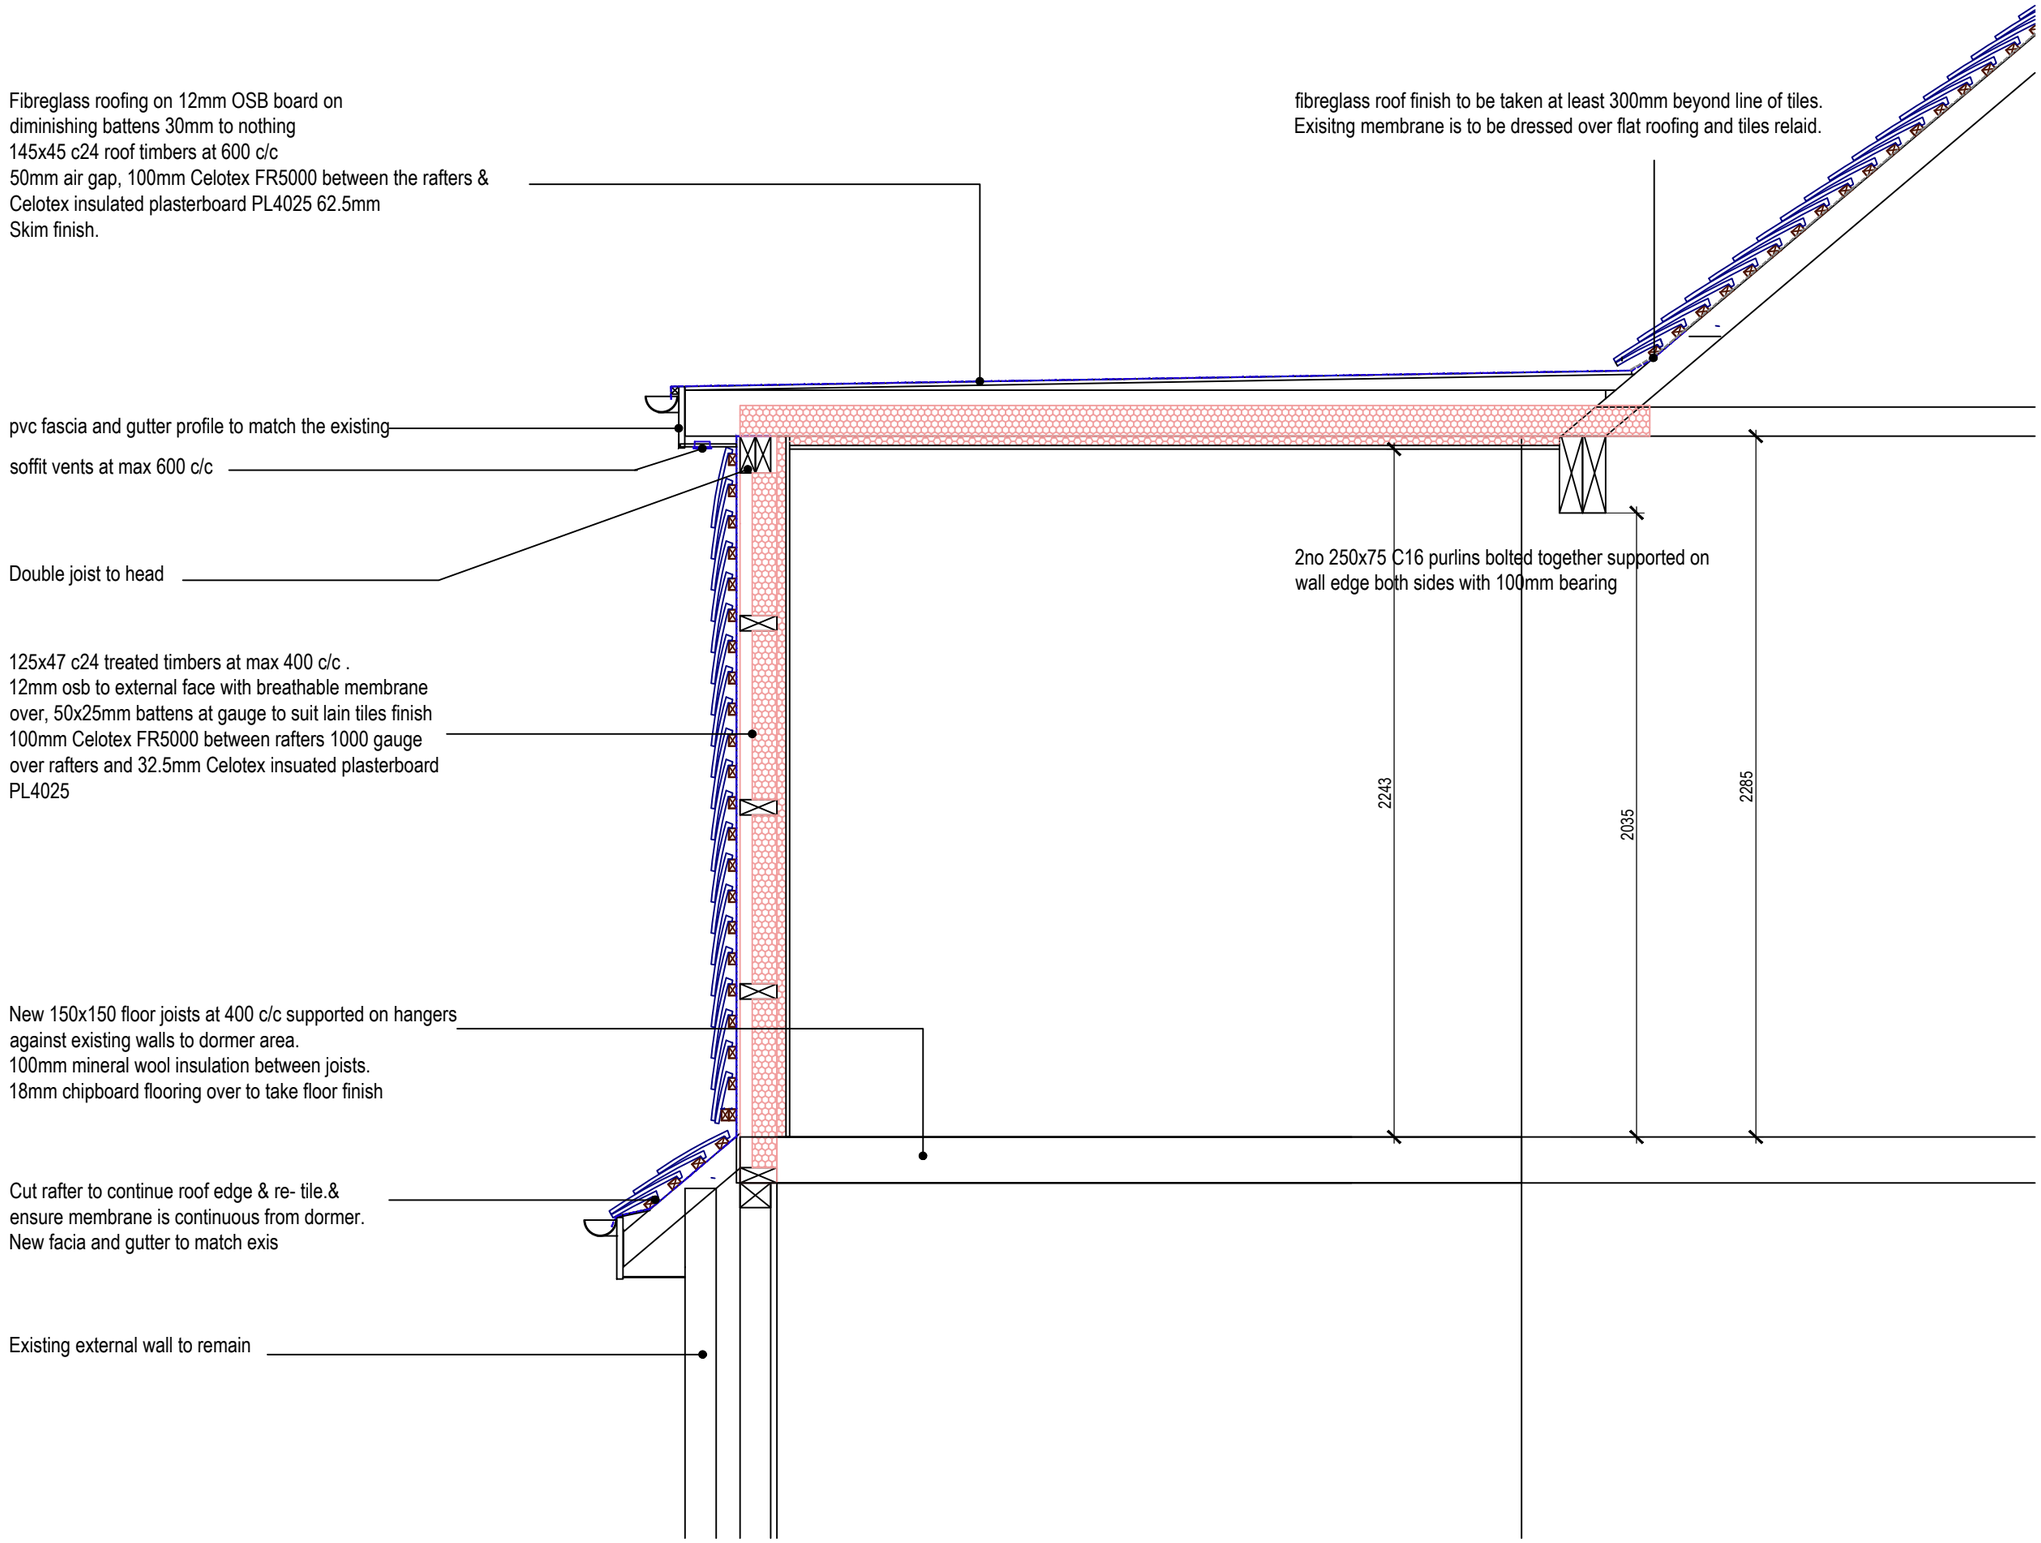

SECTION THROUGH DORMER 1:20@A3

PROJECT
Alterations to
Rookery Cottage,
Sandon Road
Creswell,
ST11 9RB

TITLE
Section Through Dormer

SCALE
1:10 @ A1 / 1:20 @ A3

DATE
February 2018

DRAWING No.
Y2018_31

REV
-