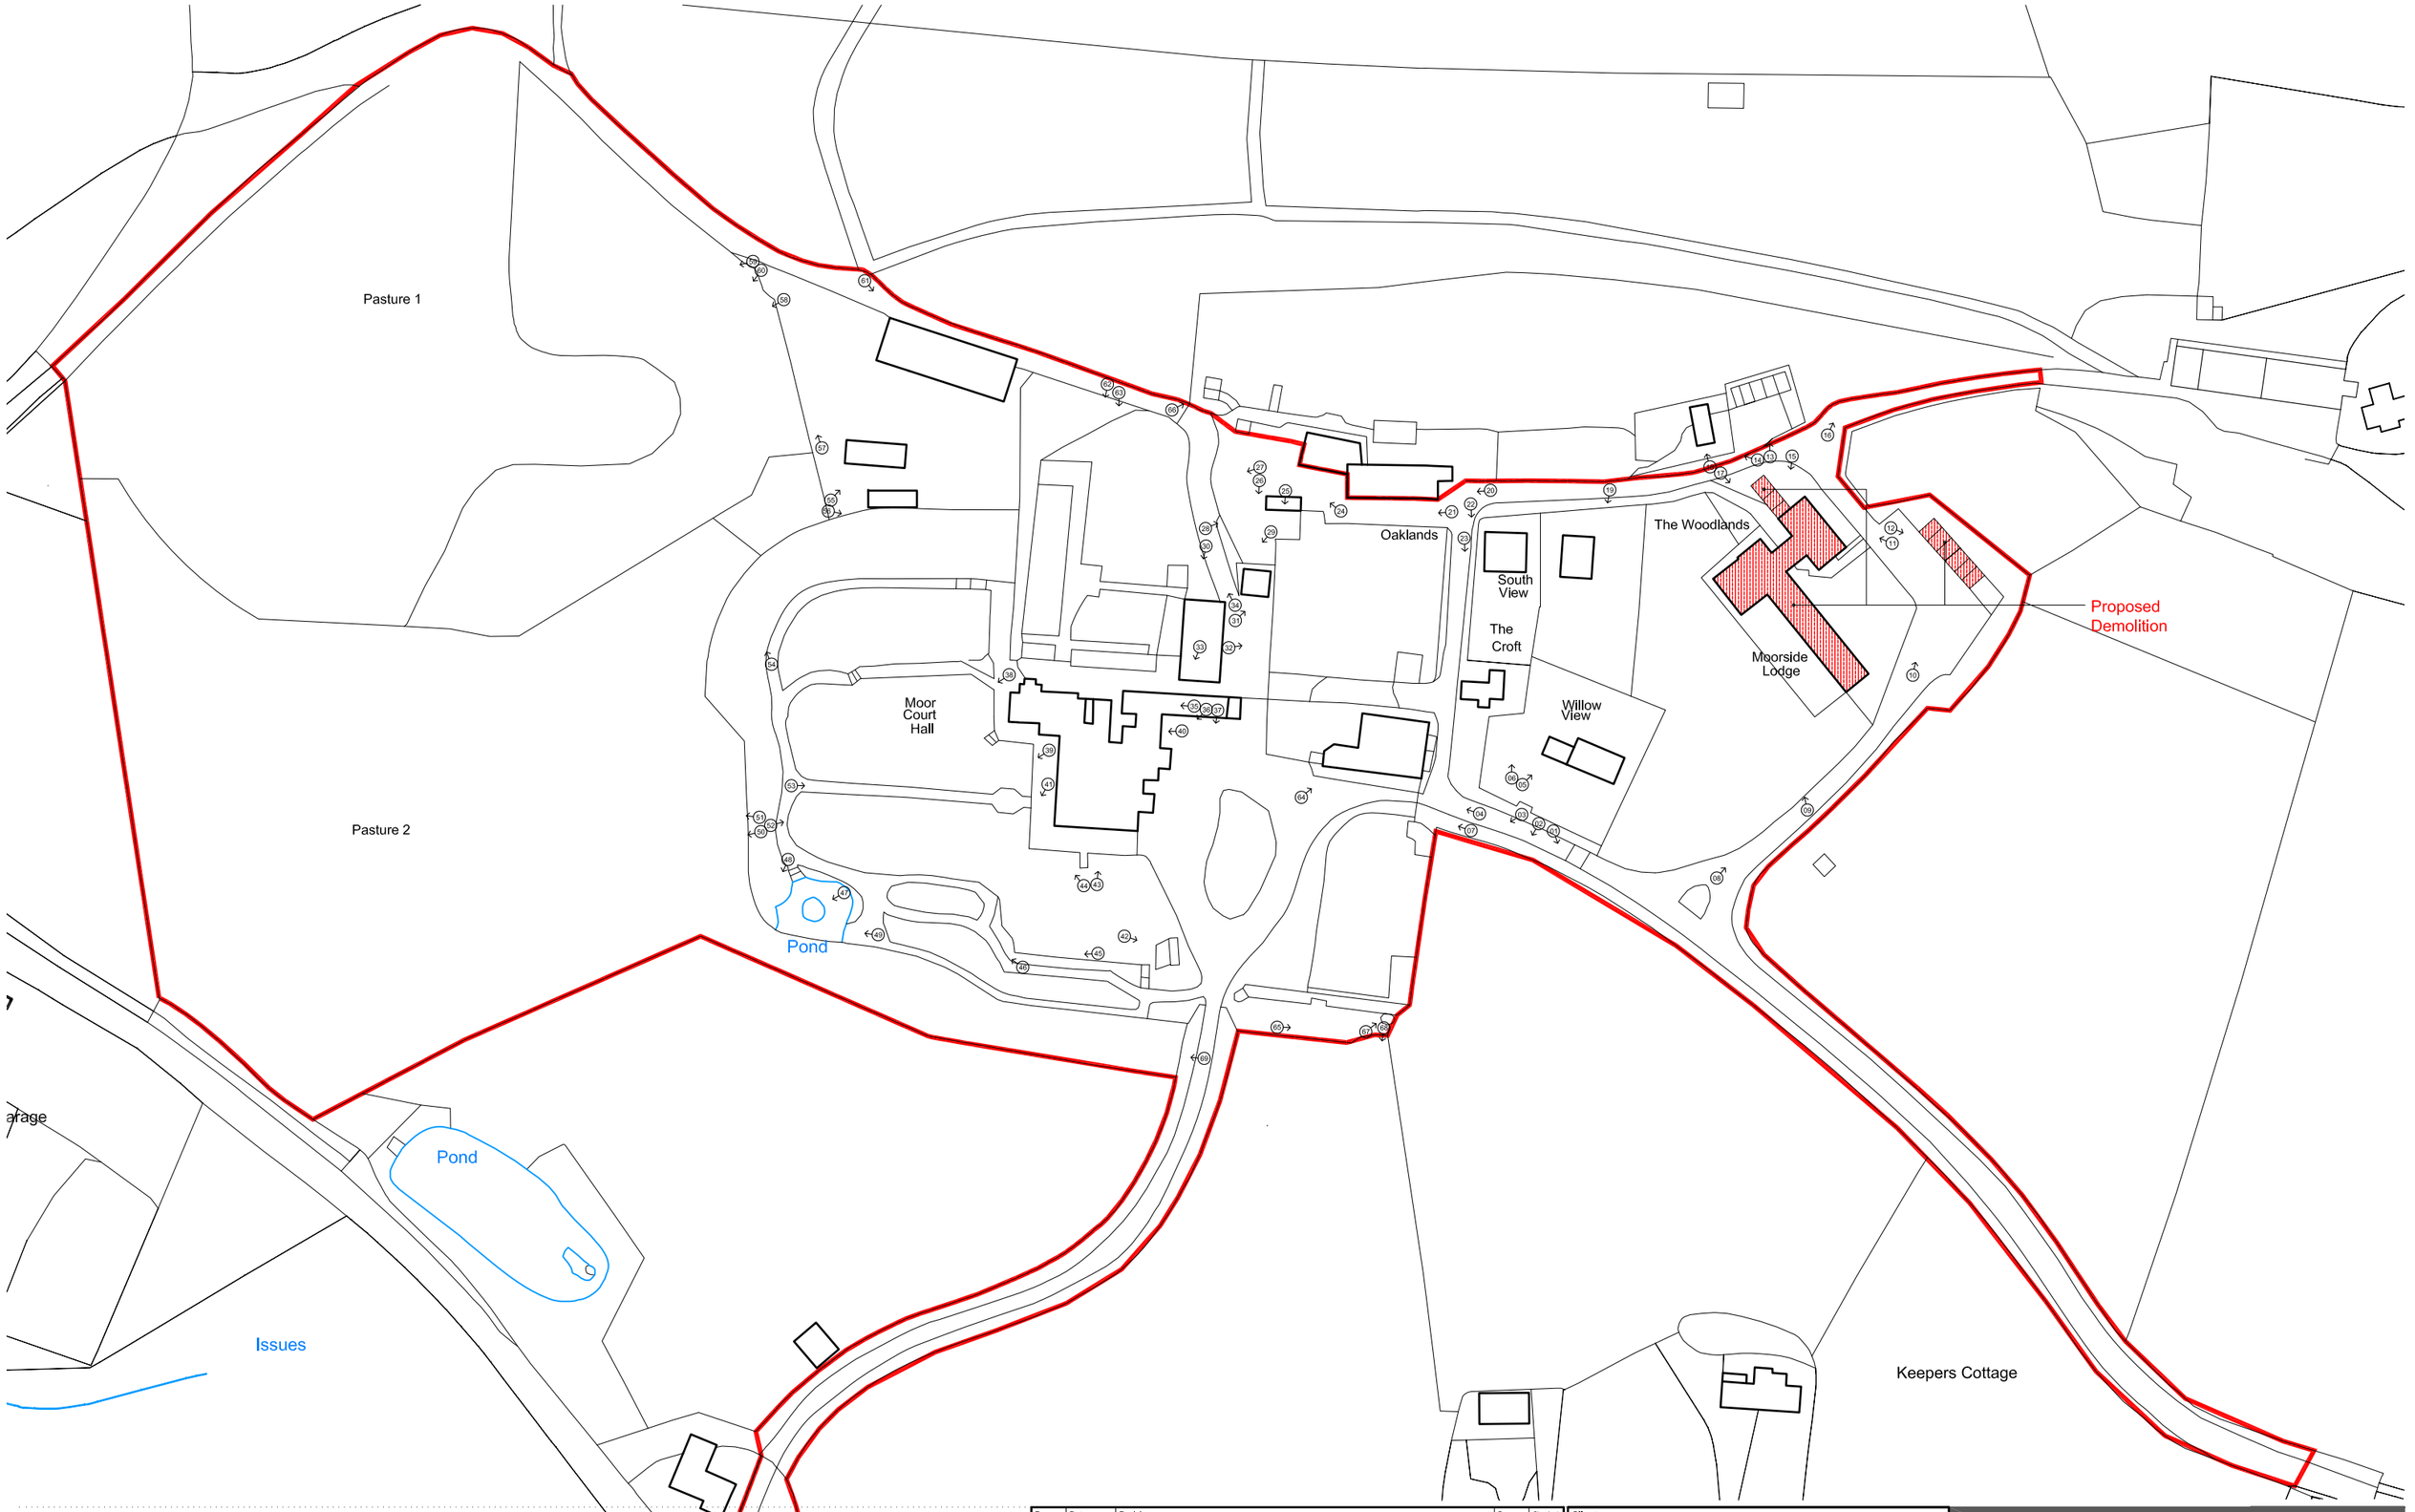

ISOQAR REGISTERED
UKAS MANAGEMENT SYSTEMS
0026
Certificate Number 10363
ISO 9001 : 2008

© Hodson Architects Ltd

This drawing and any design hereon is the copyright of Hodson Architects Ltd & must not be reproduced without their written consent. All drawings remain the property of the Hodson Architects Ltd.

Figured dimension only to be taken from this drawing. All dimensions to be checked on site. Hodson Architects Ltd to be informed immediately of any discrepancies before work proceeds.

Rev:	Date:	Revision:	Drawn By:	Checked By:
-	00.00.00	-	-	-

Client:	Lee Rigby Foundation		
Project Title:	Moor Court		
Drawing Title:	Proposed Demolition		
Drawn By: GCJ	Checked By: -	Date: 26.02.2018	Drawing Number: A538.E000
Scale: 1:1250 @ A3	Revision: -	Status: -	

Hodson ARCHITECTS
The Old Post Office, Yarra Road, Cleethorpes, DN35 8LS Telephone: 01472 327991 Email: info@hodsonarchitects.com