
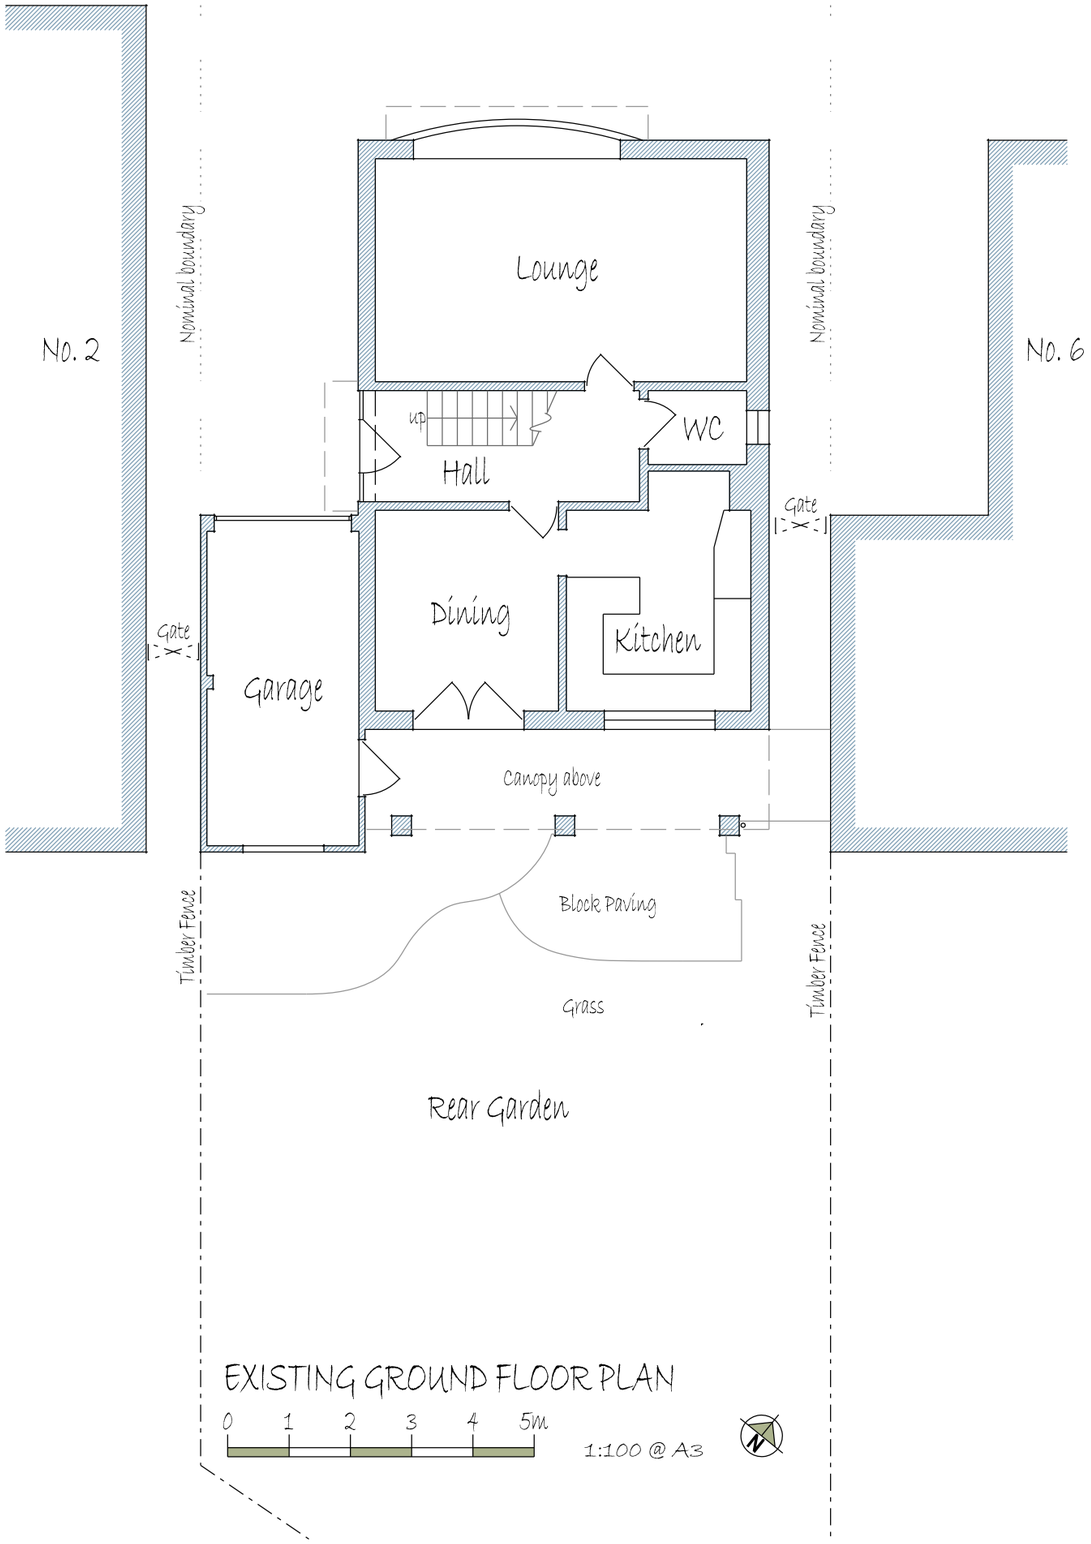


EXISTING GROUND FLOOR PLAN

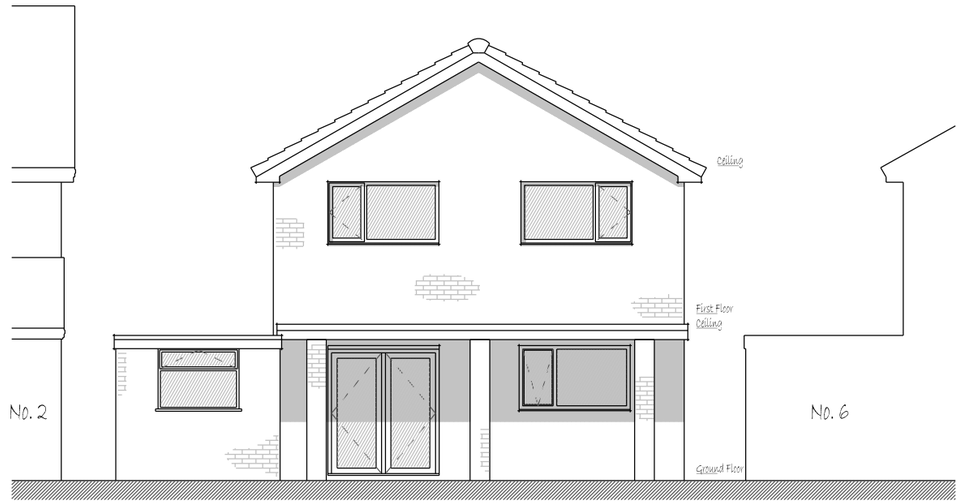

EXISTING SOUTHEAST ELEVATION

MATERIALS:

Walls - red brick;
Pitched roof - interlocking tile;
Flat roof - bitumen felt;
Windows & doors - uPVC;
Rainwater goods - black plastic.



EXISTING SOUTHWEST ELEVATION

Ceri ap Dafydd RIBA - Architect
37 Hawthorne Ave Gloucester GL4 4QB
01452 913 891 / 07968 370 791

project title
Proposed Extension
4 Lavender Avenue
Blythe Bridge, Stoke-on-Trent

drawing title
Existing Ground Floor Plan
Southeast & Southwest Elevations

Job Number	1017
Scale	1:100 @ A3
Status	Preliminary
Date	Dec 2017
Drawn By	CD

drawing no.
1017 - 00-03

revision P1 P2 P3

drawing revisions
P1 - First issue
P2 - Scale Bar corrected
P3 - Materials note added