

All heights, sizes and dimensions should be checked on site by the contractor before any work is put in hand.

Figured dimensions should be taken in preference to scaling and any errors or omissions reported to the architect at once

This drawing has been prepared in accordance with the CDM Construction Design and Management) and all foreseeable design risks to those involved or affected by construction have been avoided wherever possible

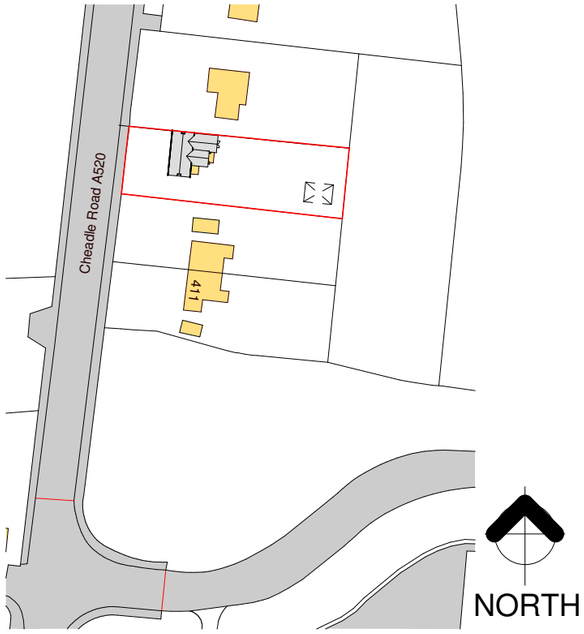

Ordnance Survey, (c) Crown Copyright 2018. All rights reserved. Licence number 100022432

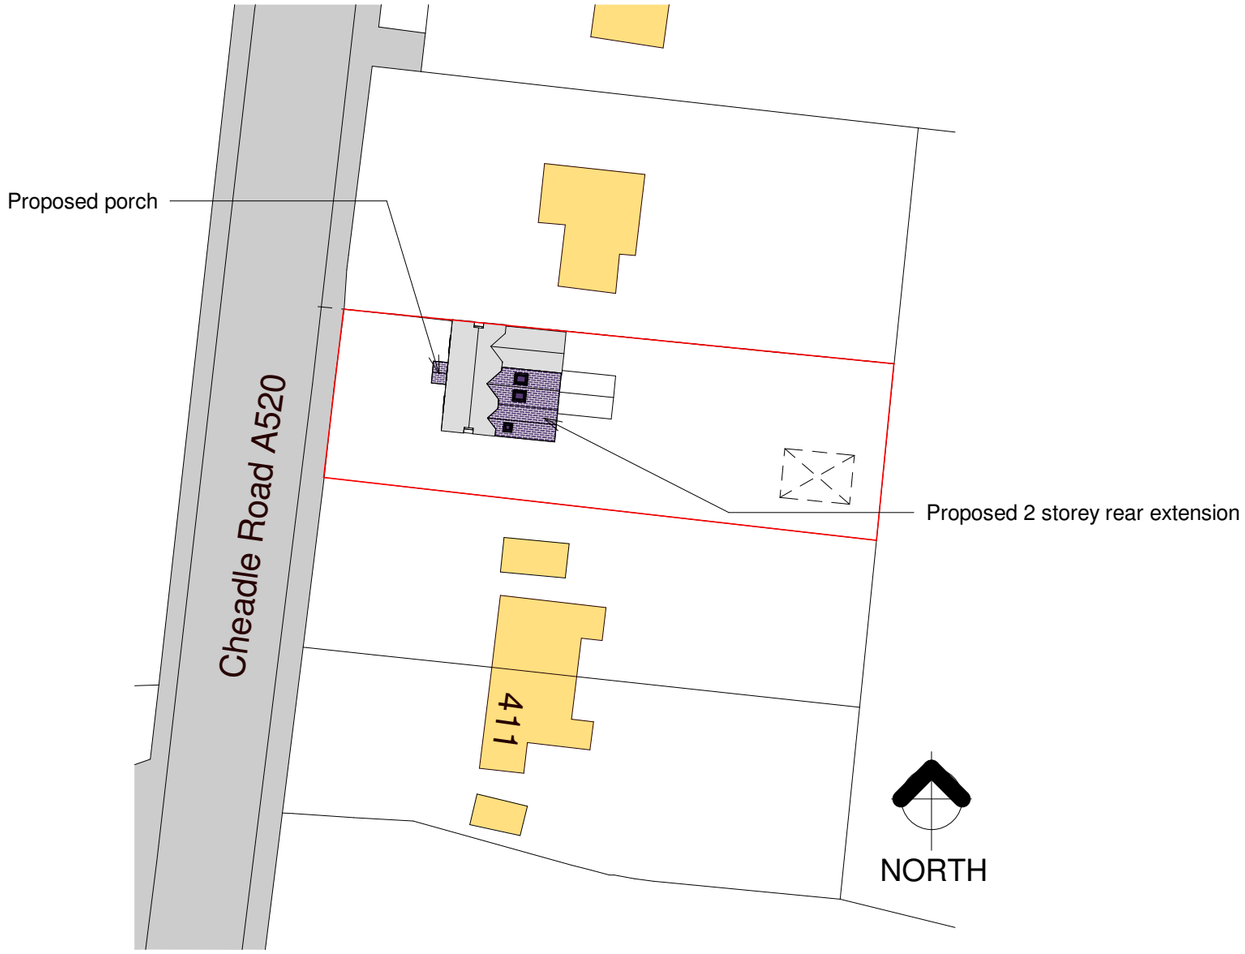

1 0101 Location Plan
SCALE 1 : 1250

10 0 10 20 30 40 50
SCALE 1250 m
1:

2 0101 Block Plan
SCALE 1 : 500

5 0 5 10 15 20 25
SCALE 500 m
1:

Rev Date By Detail

Drawing status
S4

Client
Mr & Mrs C. Millar

Project/Location
Proposed Rear extension
407 Cheadle Road
Cheddleton
Staffordshire
ST13 7BH

SMYTHEMAN ARCHITECTURAL

12 High Street
Tean, Stoke-on-Trent
ST10 4DZ
United Kingdom

T +44 (0)1538 722097
F +44 (0)1538 722185
mail@smytheman.co.uk
www.smytheman.co.uk

Drawing title
Location Plan

Scale(s)	Date	Drawn	Checked	Job No.
As indicated @A3	05/01/18	A.Durber		3038

Drawing number **Revision**

VMLR-SA-XX-XX-DR-A-0101

\\nas-6E-EB-28\Documents\Drawings\Current Drawings\3038 MILLAR\01-Architectural\01 WIP\CAD\3038ddddddd.rvt