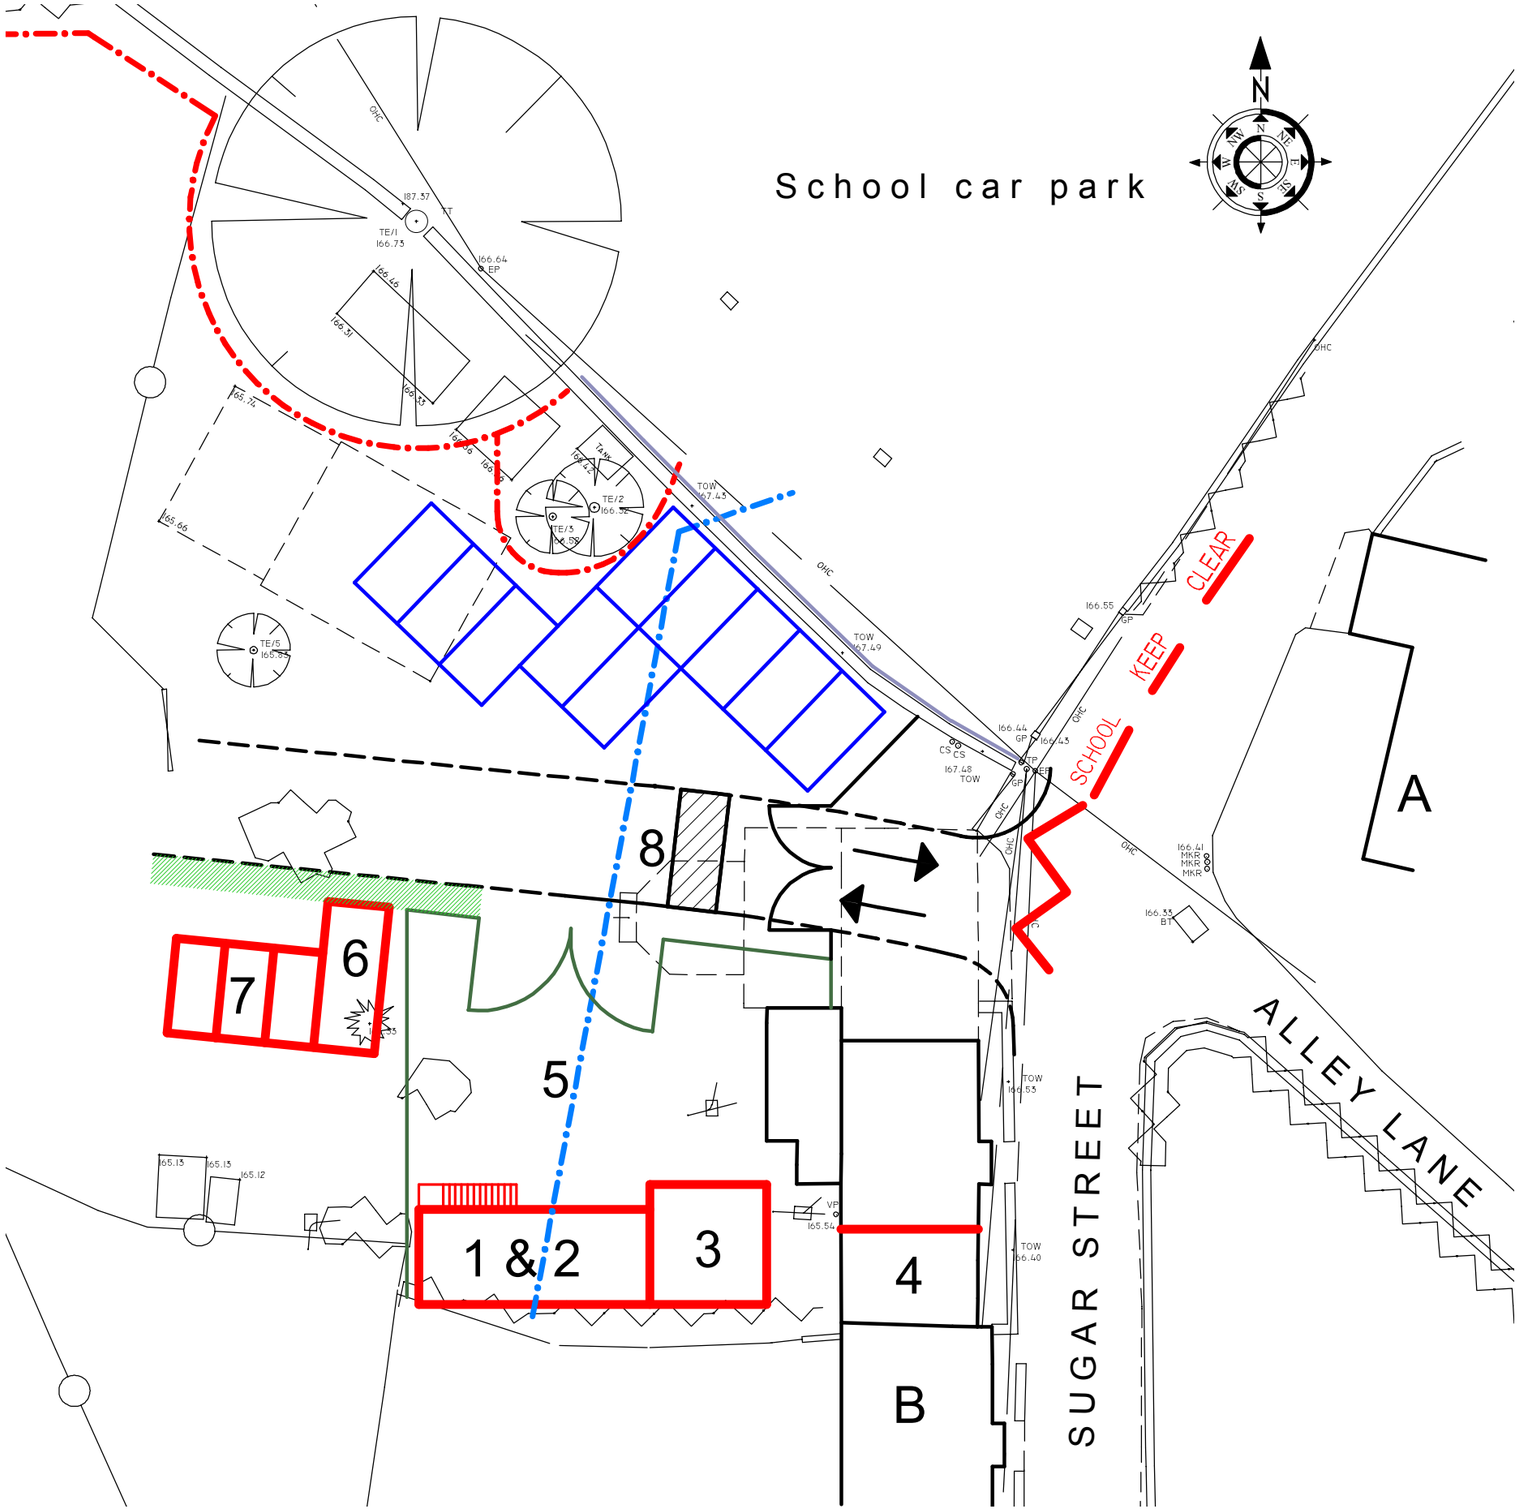

Legend

A	Alley House
B	Ruston Cottage
1	Site Office (Top)
2	Site Canteen (Bottom)
3	2 +1 Toilet Tank
4	Drying Room within Ivy House
5	Loading & unloading of plant & materials/compound
6	Storage Container/Small Plant & Materials
7	Segregated Skips for Waste Management
8	Wheel Wash Area

- Site "Haul Road"
- Tree Protection Fencing
- Existing Culvert to be Protected
- School Drop Off Zone, to be removed
- Site Hoardings
- Compound Fencing
- Site parking Spaces (10)

Rev	Date	Drawn	Description

ctd architects
Clerk Bank House
Clerk Bank
LEEK
Staffordshire
ST13 5HE
t : 01538 373477
f : 01538 386503
e : info@ctdarchitects.co.uk
w : www.ctdarchitects.co.uk

ctd architects © 2017
- This drawing is copyright.
- All dimensions to be checked on site before proceeding.
- Contractor must notify the architect of any discrepancies before proceeding.
- Contractor to check/adjust dimensions of new work to suit existing conditions. Do not assume existing structure or details are plumb, square or level.
- All drawings to be read in conjunction with all other consultants drawings and specs.

Client: Purple Places Limited

Project: Land off Sugar Street
Rushton Spencer

Title: Site logistic and traffic management plan

Scale	Size	Drawn	Chk'd	Date
1:250	A3	SAT		23.2.18

Status: PLANNING

Job No.	Drawing No.	Rev.
1773	AL 153	A