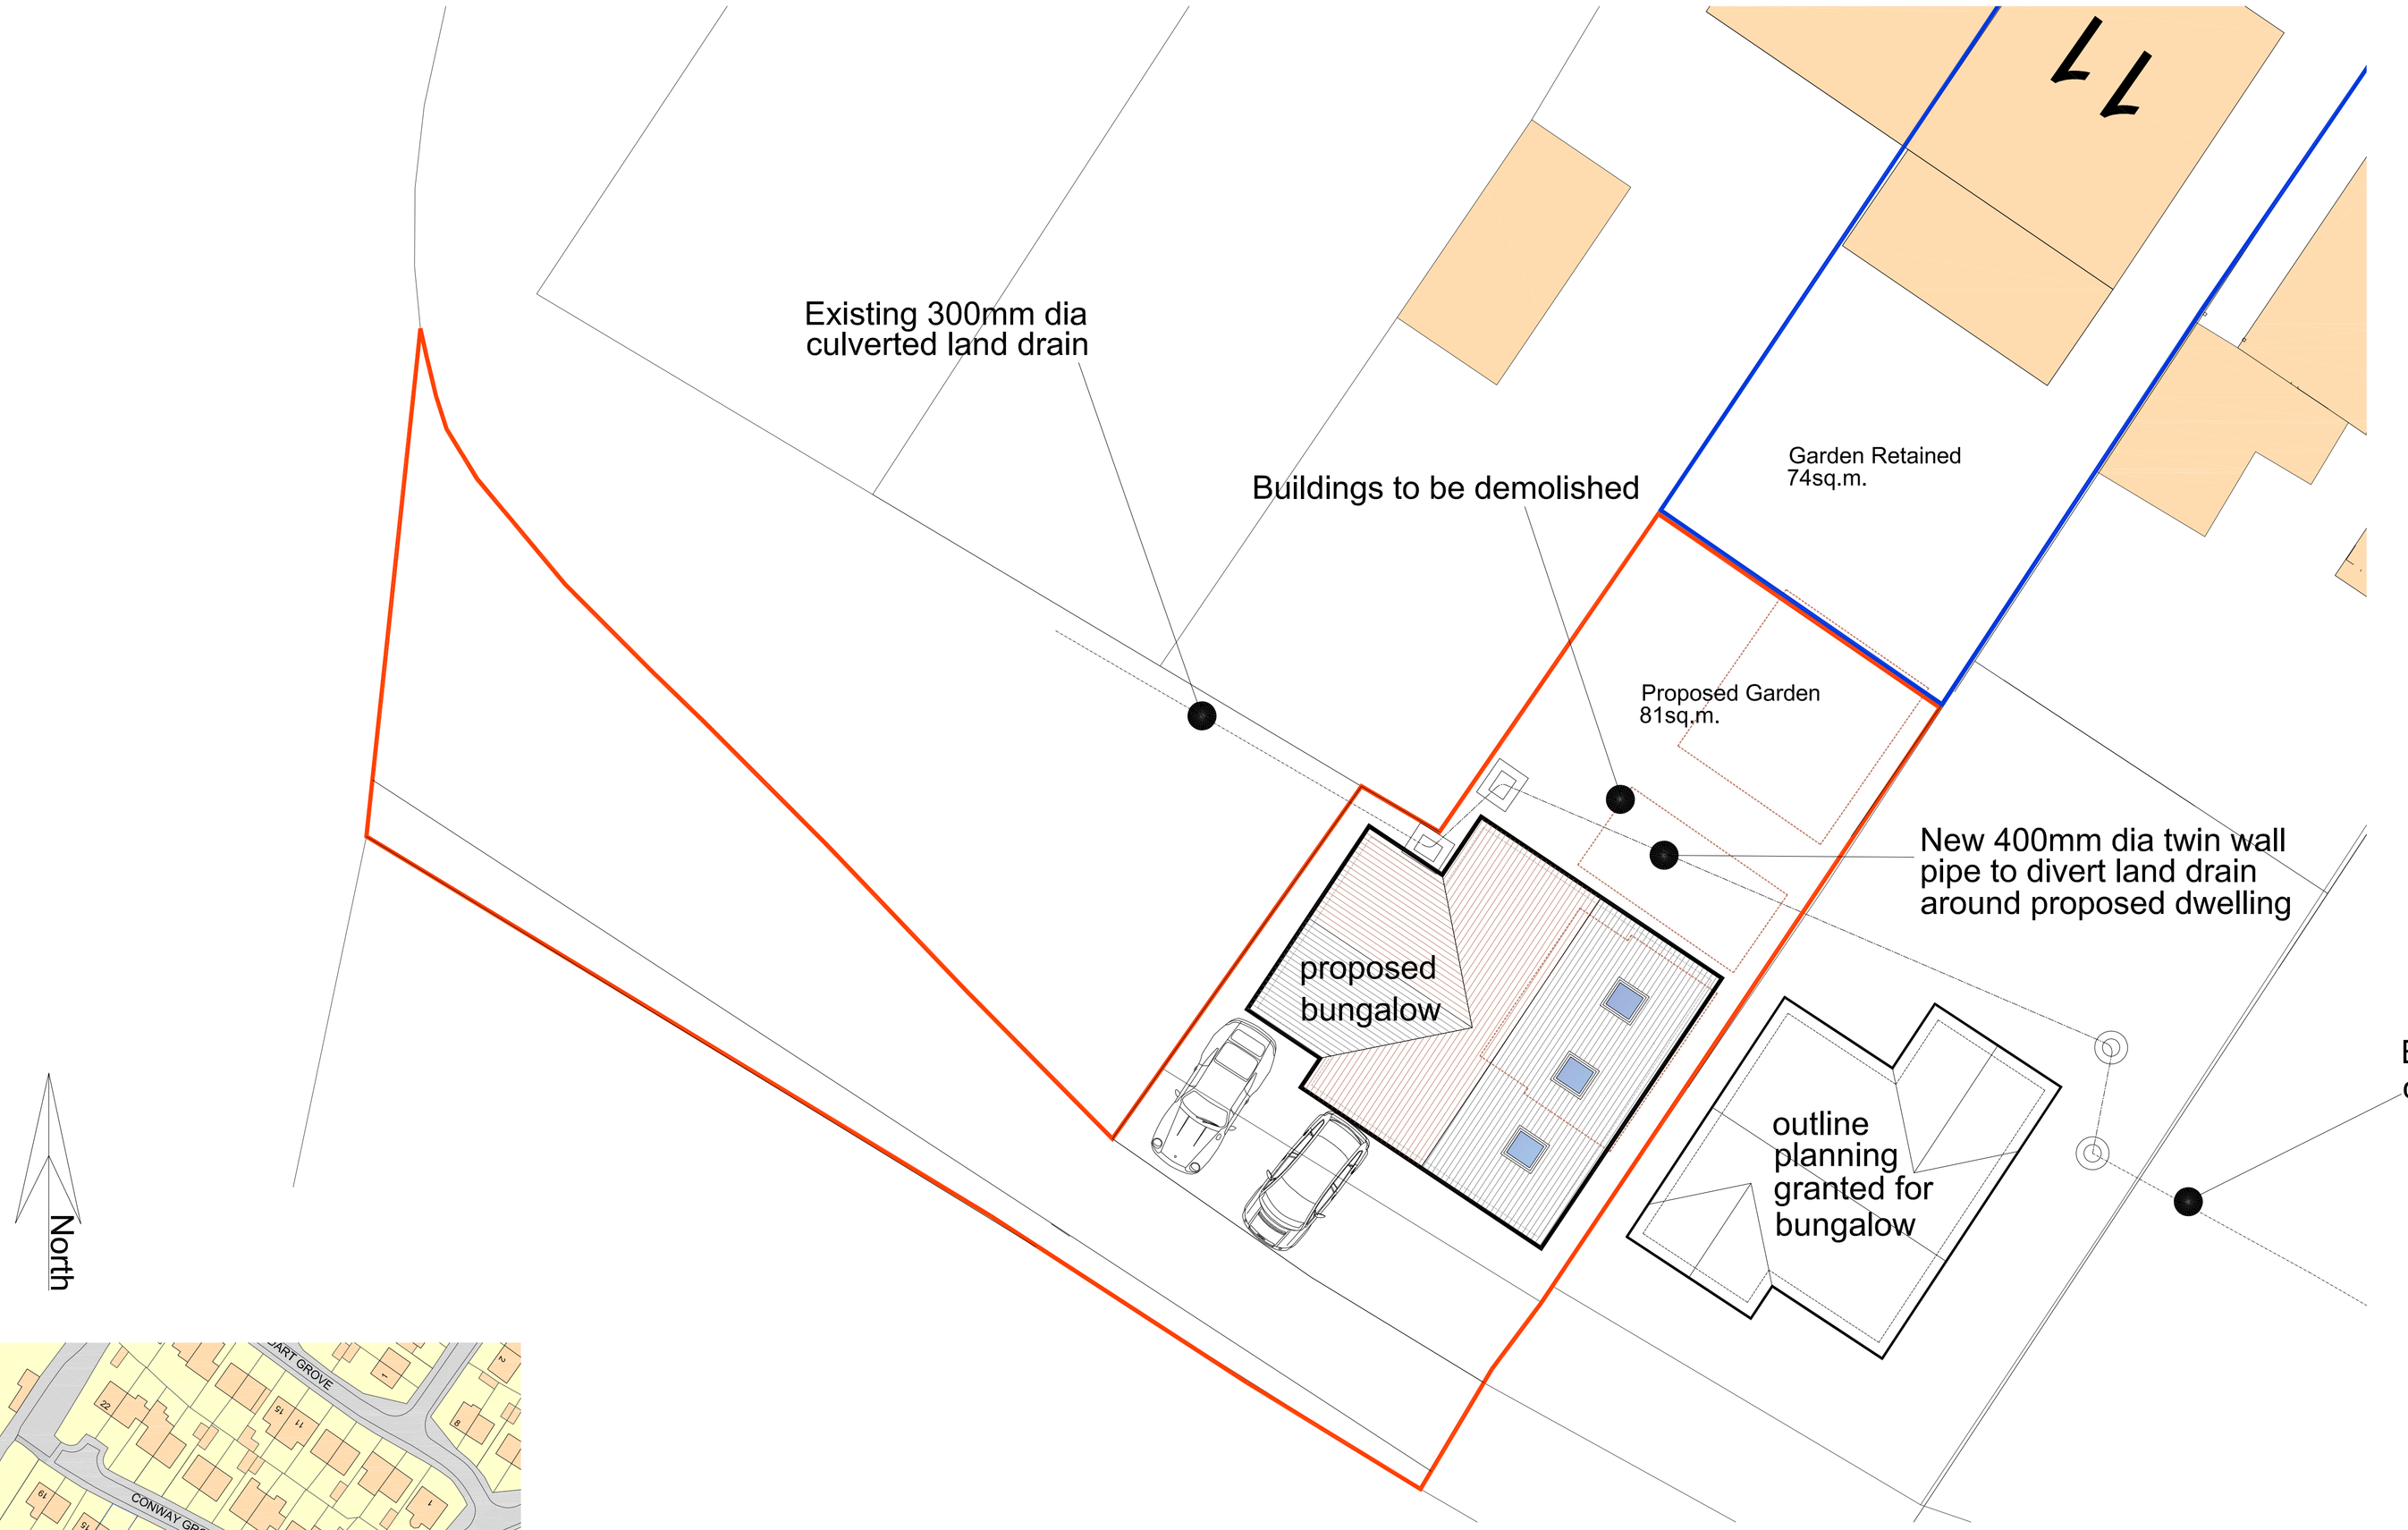

Site Plan 1:100 @ A1

metres −1 0 1 2 3 4 5



Location Plan 1:1250 @ A1

metres −10 0 10 20 30 40 50

Rev.	Drawn	Comments.	Date

Client
Mr & Mrs K Malbon

Project:
Proposed Dwelling on Land to Rear of 11 Conway Grove, Cheadle, Stoke-on-Trent, Staffordshire.

Title:
Proposed Plans & Elevations

Status:	Drawn/Date:
Preliminary	Jan. 2018

Scale at Size A1:	Drg.
1:100 & 1:1250	1537-AL01

MAC
ARCHITECTURAL DESIGN LTD
Moorland House, Moorland Road, Stoke on Trent, Staffordshire, ST6 1JD.
Tel: 01782 503302
Email: admin@mac-architectural.co.uk