Copyright of this drawing is vested in the Architect and it must not be copied or reproduced without consent. Figured dimensions only are to be taken from this drawing. All contractors must visit the site and be responsible for taking and checking all dimensions relative to their work. Hewitt&Carr Architects Ltd are to be advised of any variation between drawings and site conditions.
CLIENTS ARE ADVISED TO CLARIFY DIMENSIONS WITH THE ARCHITECT PRIOR TO SETTING OUT AND NOT TO SCALE FROM THE DRAWING

Rev.	Drawn	Comments	Date

P1W13 1:10

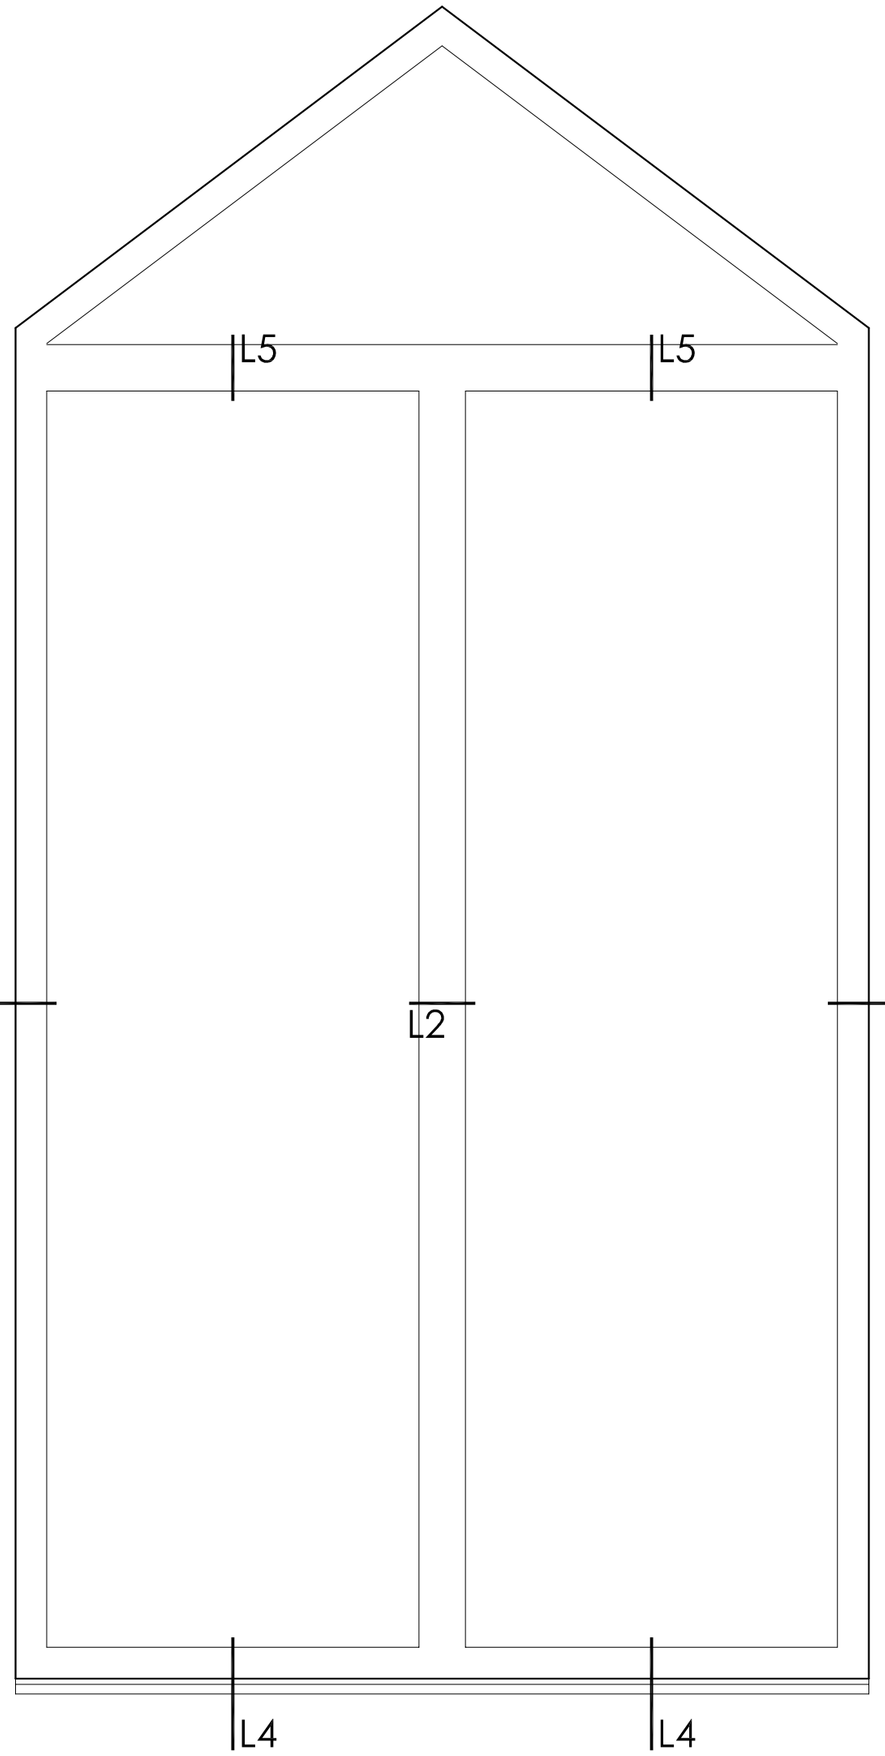

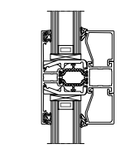

Detail - L5 1:5

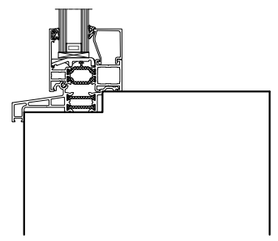

Detail - L4 1:5

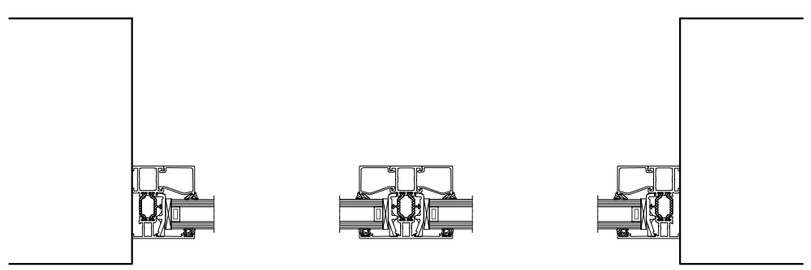

Detail - L1 1:5 Detail - L2 1:5 Detail - L3 1:5

P1D03 1:10

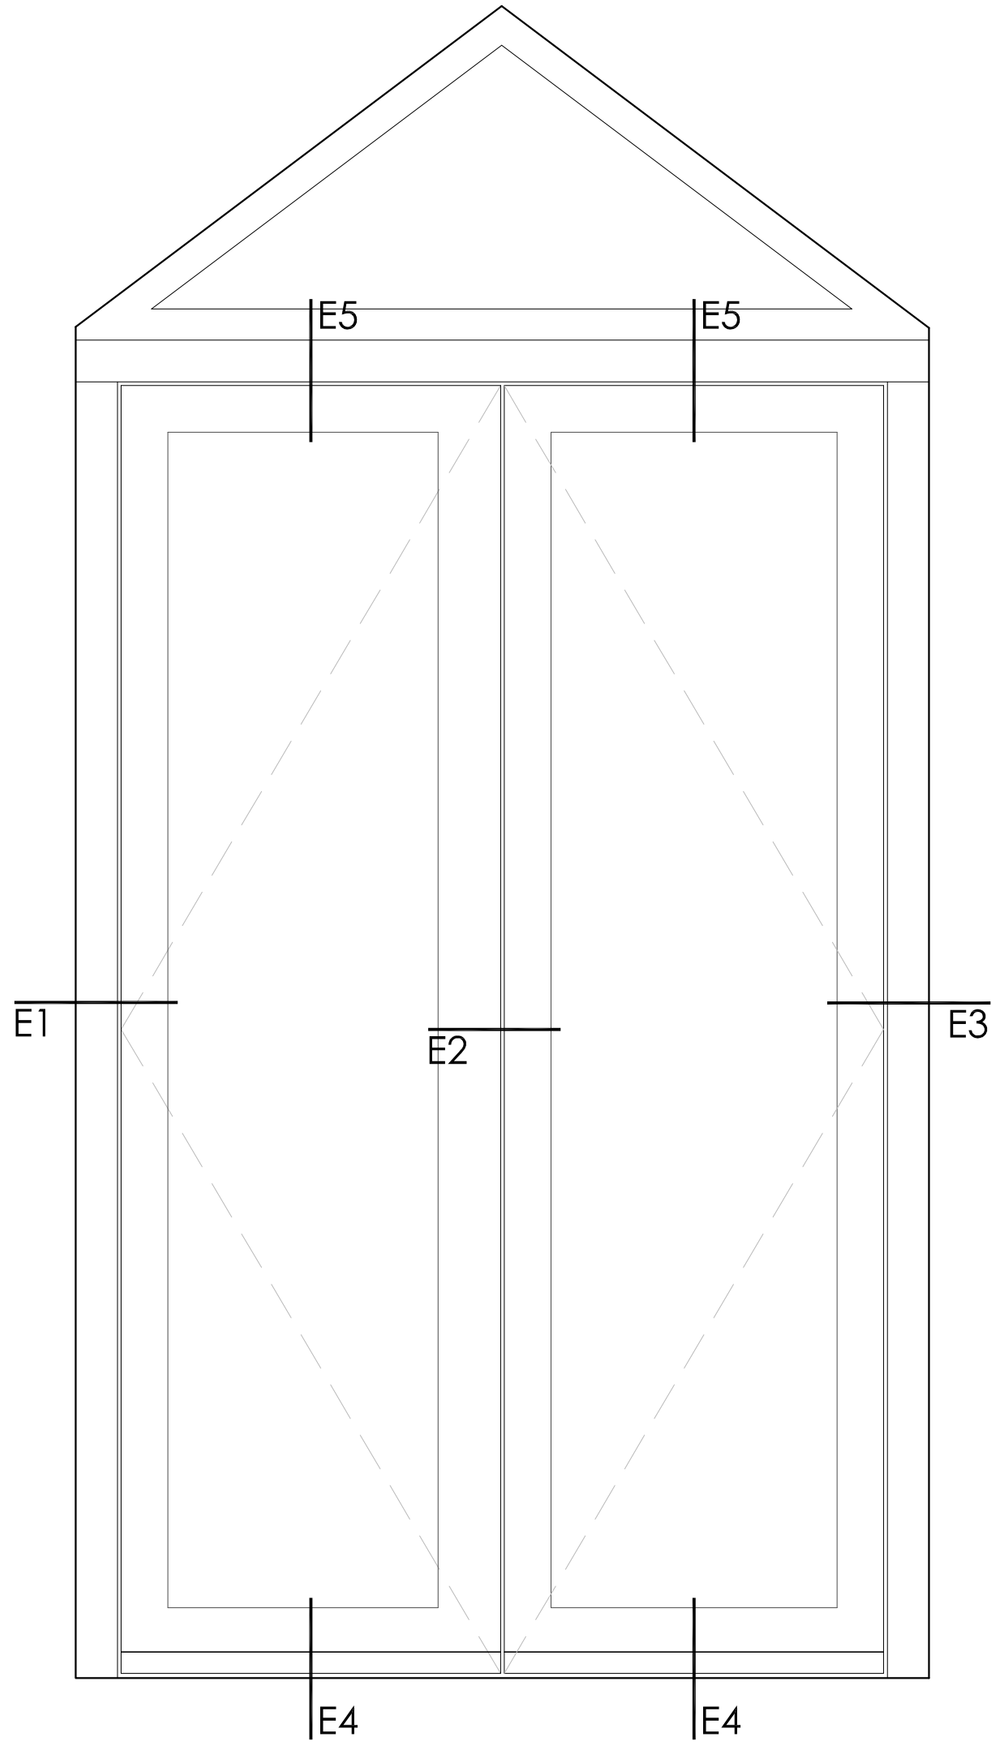

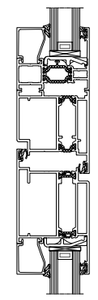

Detail - E5 1:5

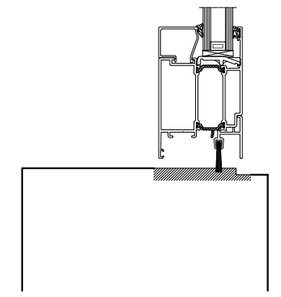

Detail - E4 1:5

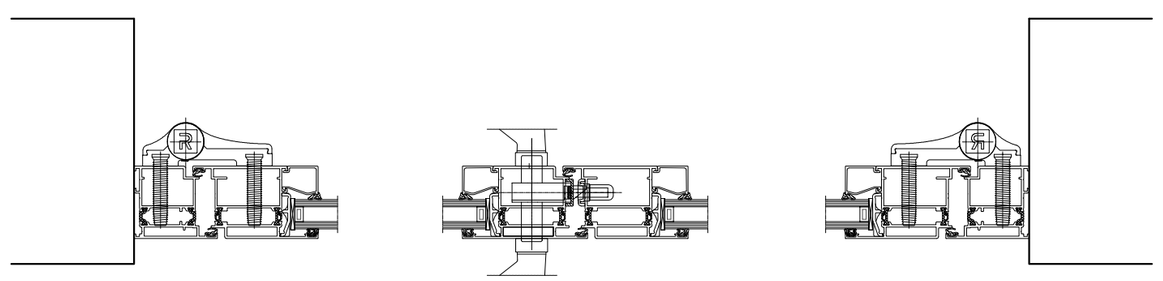

Detail - E1 1:5 Detail - E2 1:5 Detail - E3 1:5

Hewitt&Carr Architects
A: 2-4 Cross Street I Cheadle I Staffordshire I ST10 1NP
T: 01538 756888
E: enquiries@hcarchitects.co.uk
W: www.hcarchitects.co.uk

Client
Mr & Mrs Dudley

Project
Boat House Cottage, Reacliffe Road, Rudyard

Title
Aluminium Window & Door Details

PLANNING

Status
Planning

Date NOV 2017 Drawn BC

Scale @A2 As Stated Checked

Project No 00538 Drawing No. PL(0)16 Rev A

File Ref: H:\