Copyright of this drawing is vested in the Architect and it must not be copied or reproduced without consent. Figured dimensions only are to be taken from this drawing. All contractors must visit the site and be responsible for taking and checking all dimensions relative to their work. Hewitt&Carr Architects Ltd are to be advised of any variation between drawings and site conditions.
DO NOT SCALE OFF THIS DRAWING.....IF IN DOUBT ASK

Rev.	Drawn	Comments	Date

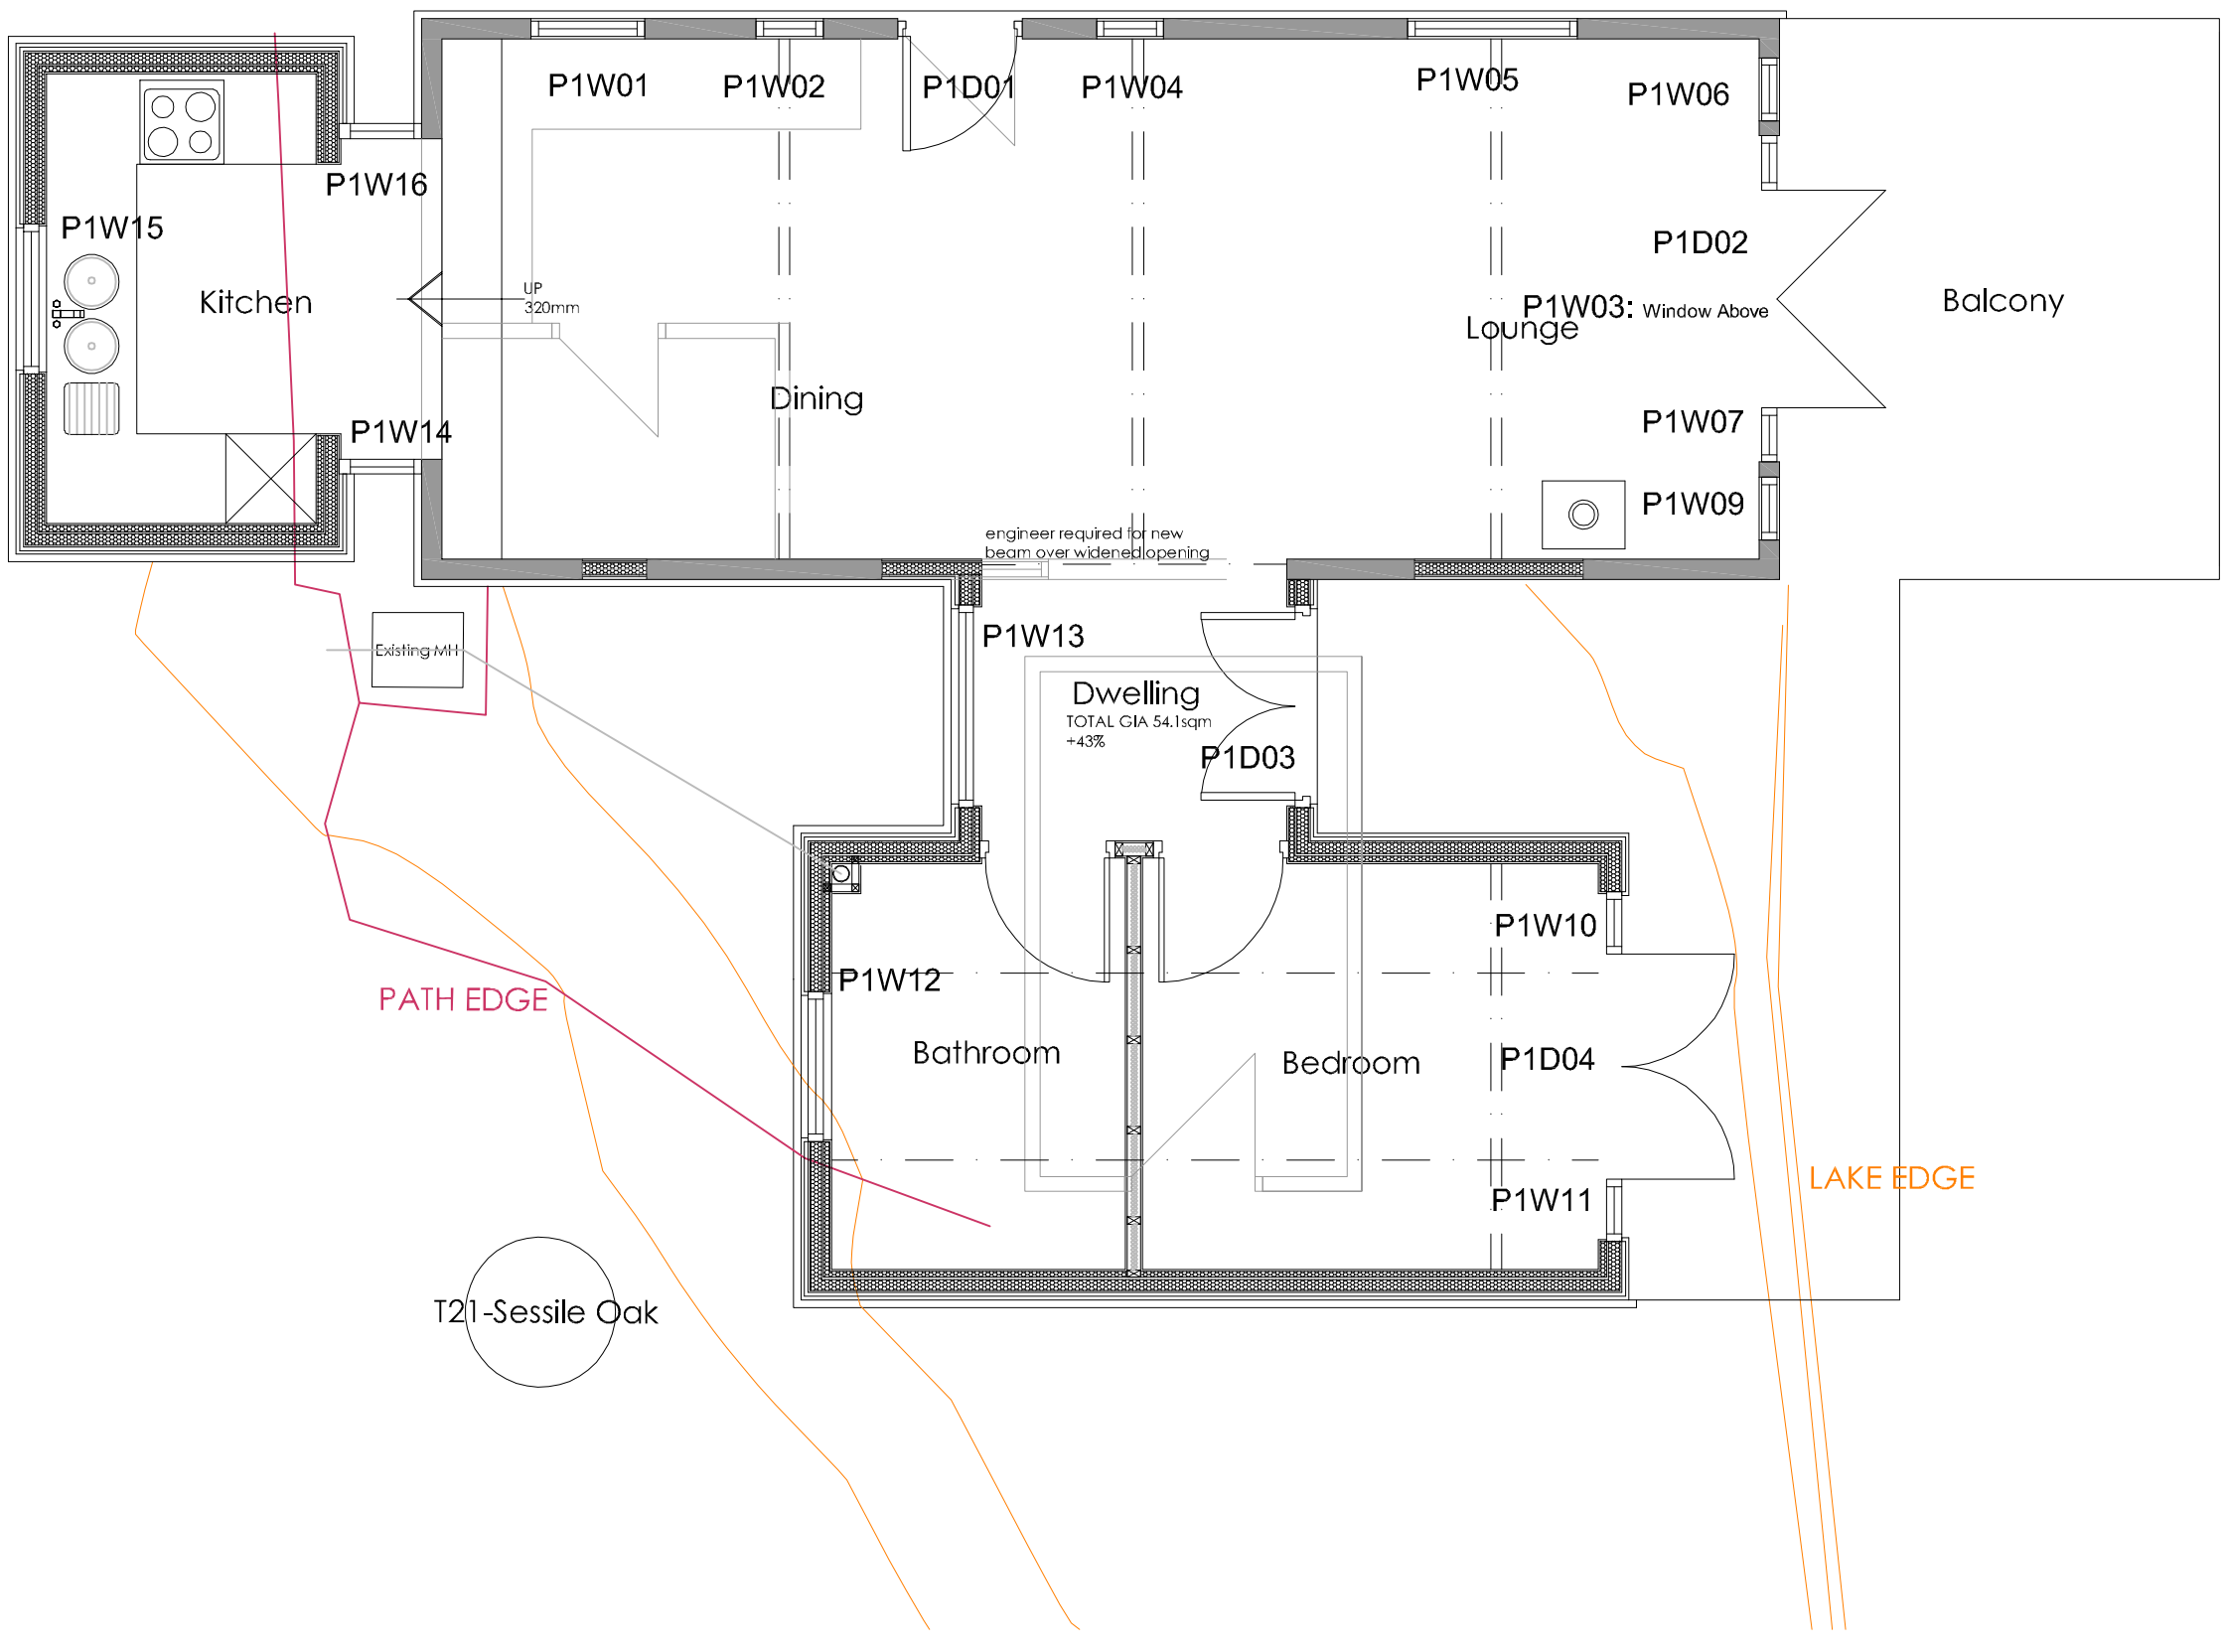

Hewitt&Carr Architects
A: 2-4 Cross Street I Cheadle I Staffordshire I ST10 1NP
T: 01538 756888
E: enquiries@hcarchitects.co.uk
W: www.hcarchitects.co.uk

CONSTRUCTION

Client
Mr & Mrs Dudley

Project
Boat House Cottage, Reacliffe Road
Rudyard

Title
Floor Plan

In Progress

Status
Construction

Date JAN 2018 Drawn SG

Scale @A3 1:50 Checked

Project No 00538 Drawing No. PL(0)20 Rev

File Ref: C:\