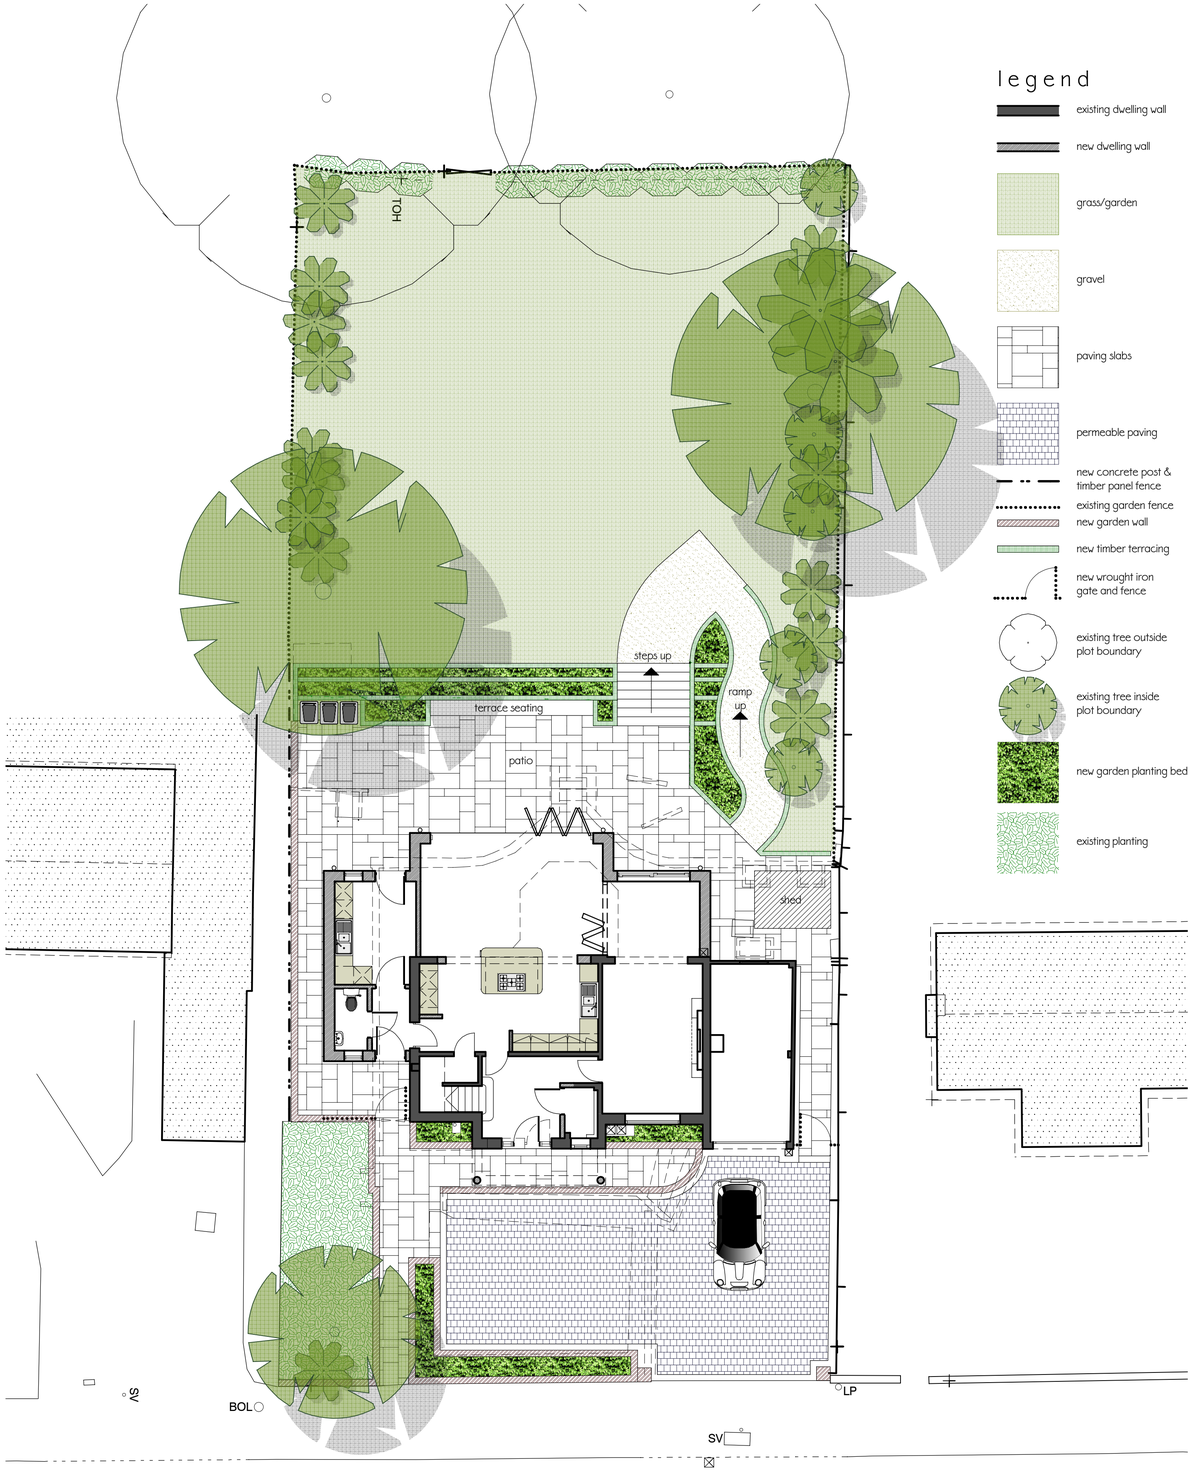

site plan as proposed

legend

- existing dwelling wall
- new dwelling wall
- grass/garden
- gravel
- paving slabs
- permeable paving
- new concrete post & timber panel fence
- existing garden fence
- new garden wall
- new timber terracing
- new wrought iron gate and fence
- existing tree outside plot boundary
- existing tree inside plot boundary
- new garden planting bed
- existing planting

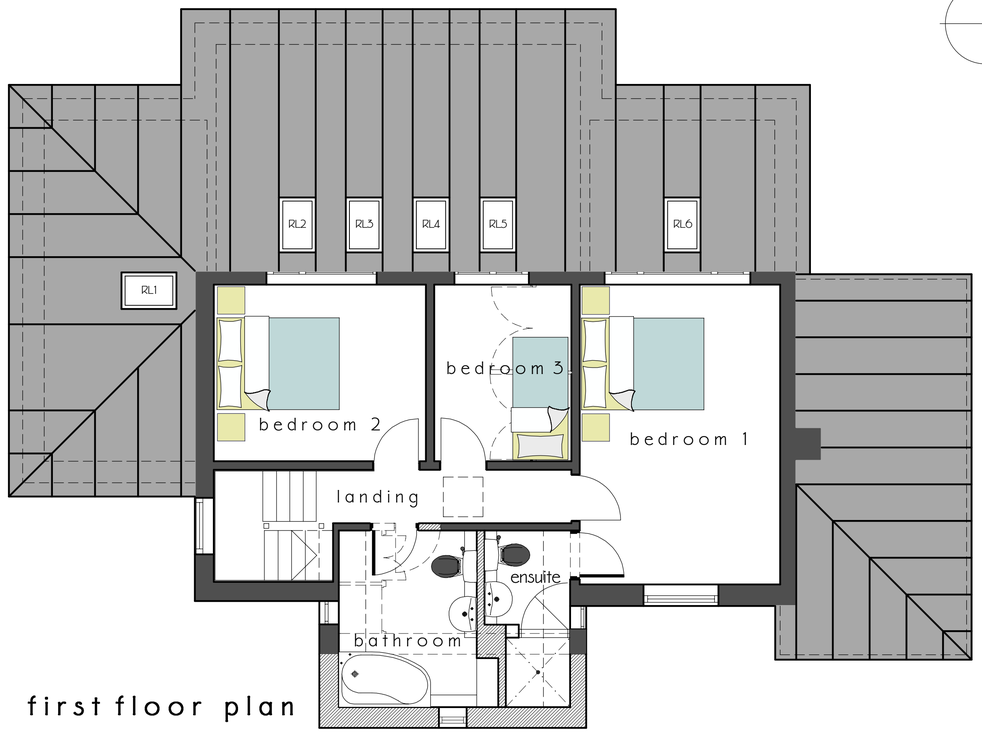

first floor plan

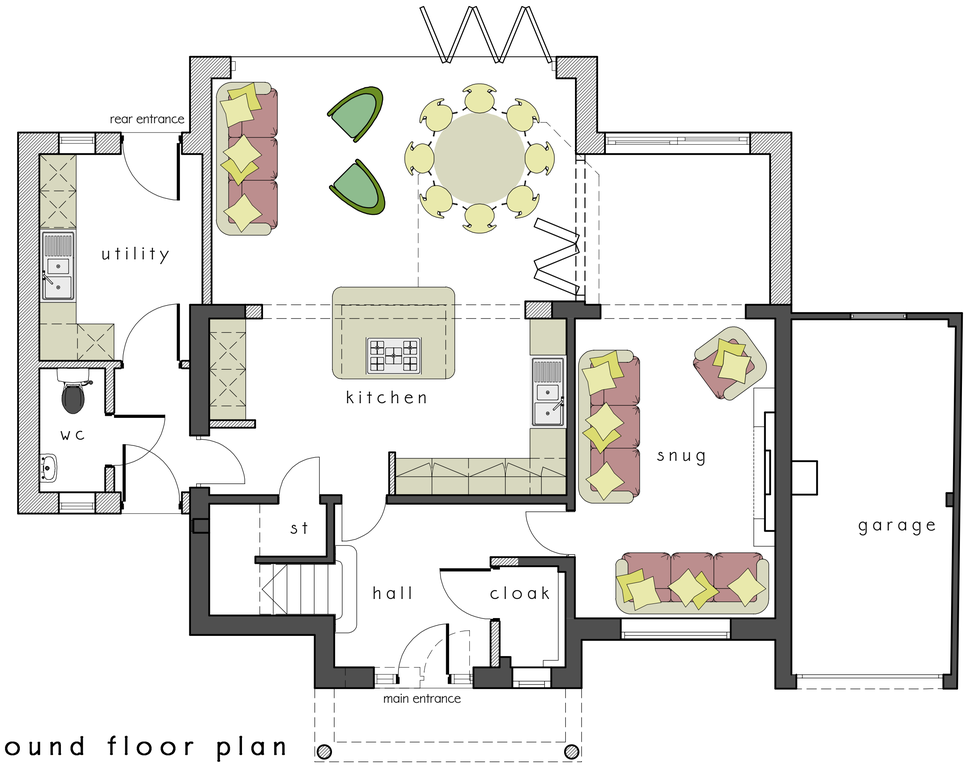

ground floor plan

Rev	Date	Drawn	Description
-	-	-	-

ctd architects
Clerk Bank House
Clerk Bank
LEEK
Staffordshire
ST13 5HE
t : 01538 373477
f : 01538 386503
e : info@ctdarchitects.co.uk
w : www.ctdarchitects.co.uk

ctd architects © 2017
- This drawing is copyright.
- All dimensions to be checked on site before proceeding.
- Contractor must notify the architect of any discrepancies before proceeding.
- Contractor to check/adjust dimensions of new work to suit existing conditions. Do not assume existing structure or details are plumb, square or level.
- All drawings to be read in conjunction with all other consultants drawings and specs.

Client: Mrs. V. Bromely.

Project: proposed extension & alterations at 82 Westwood Park Avenue, Leek, Staffs.

Status: PLANNING

Title: site plan and floor plans as proposed

Scale: 1:100/1:50 | Size: A1 | Drawn: SAT | Chk'd: PR | Date: 28/3/17

Job No.: 1648 | Drawing No.: AL 05 | Rev.: -