

Front Elevation

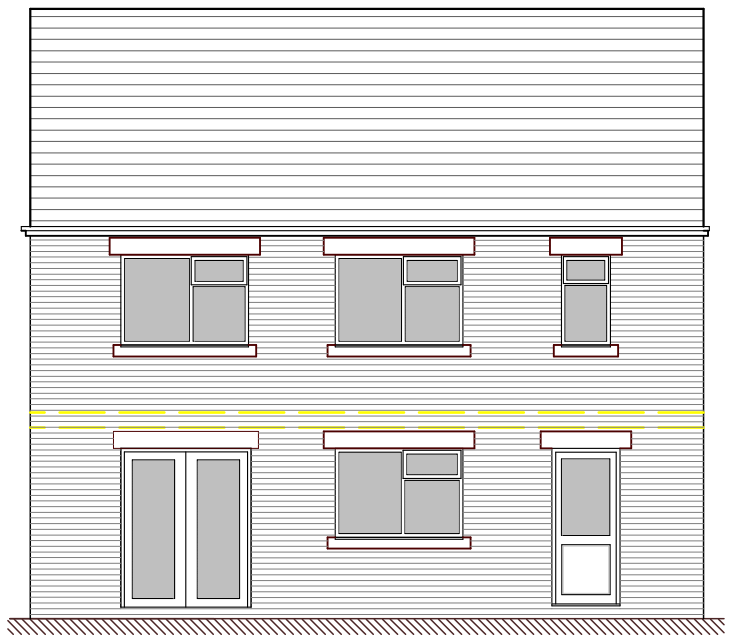

Rear Elevation

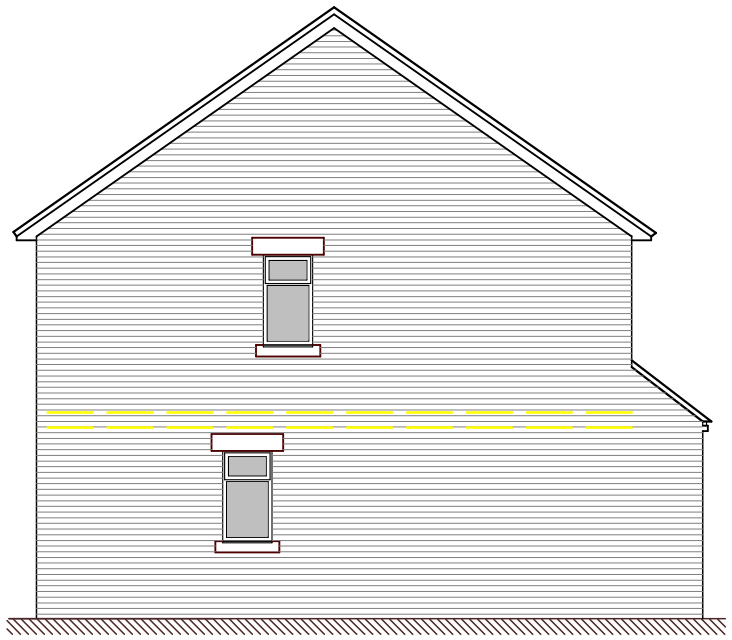

Side Elevation

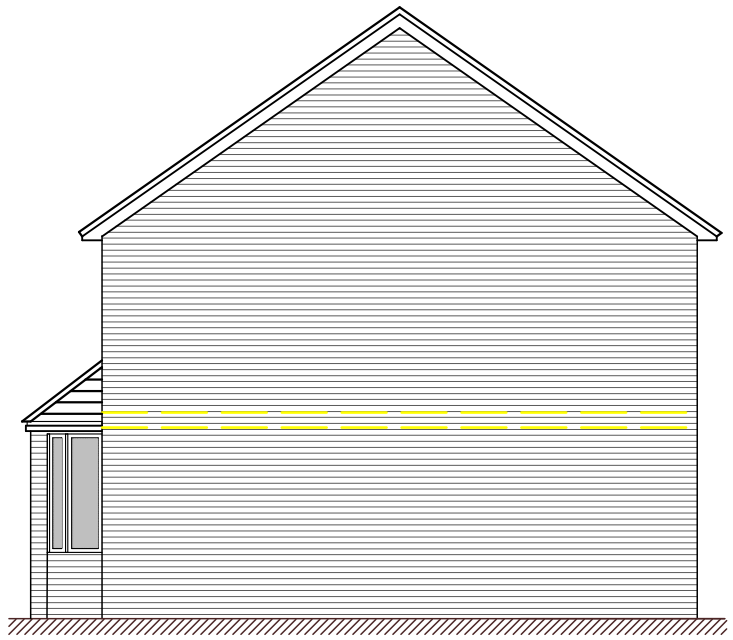

Side Elevation

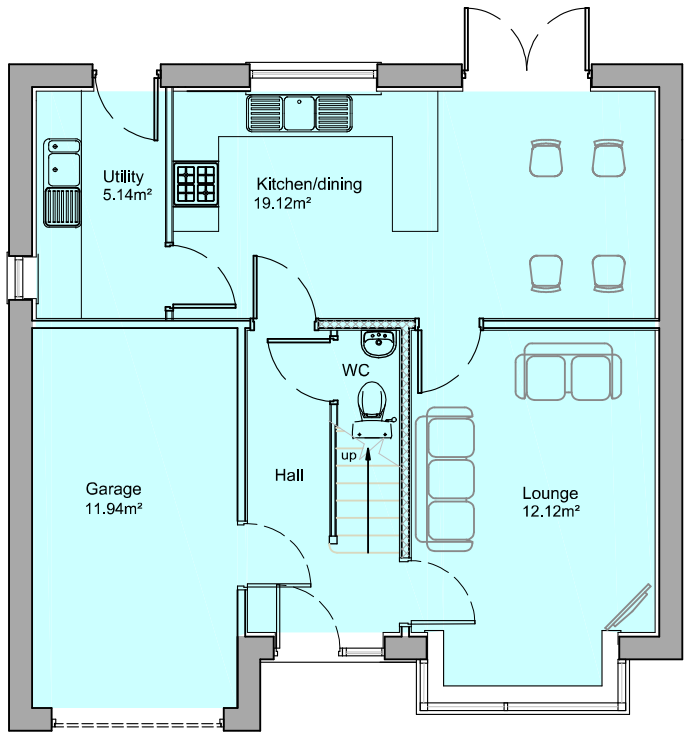

Ground Floor Plan (GIFA 60.7m²) HOUSE TYPE 1

Scale (metres)

0 1 2 3 4 5

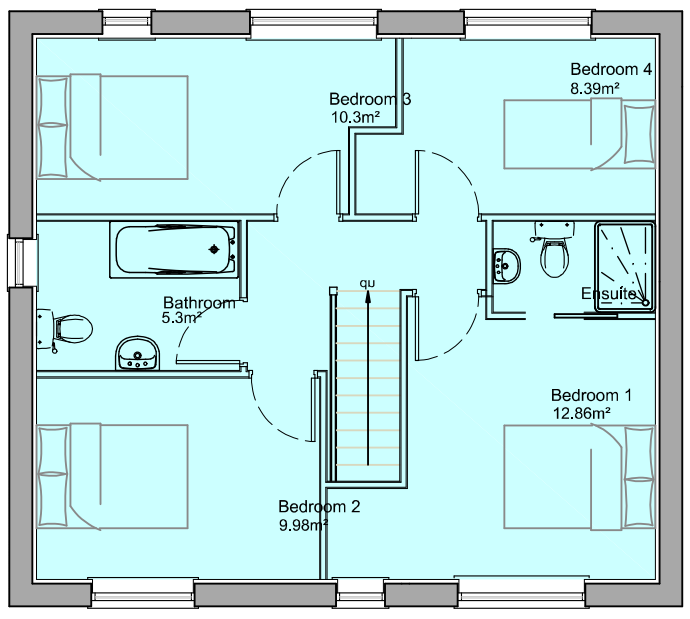

Floor Floor Plan (GIFA 58.5m²)



Metres

10 20 30 40 50 60 70 80 90 100

SCALE 1:1250

DBD Architectural Consultancy ©2017

1. Copyright is vested with DBD Architectural Consultancy.

2. All dimensions to be checked on site before proceeding.

3. Contractor to check/adjust dimensions of new work to suit existing conditions.
Do not assume existing structure or details are plumb, square or level.

4. Contractor must notify the architect of any discrepancies before proceeding.

5. All drawings to be read in conjunction with all other consultants drawings and specs.

Rev	Date	Description
D	31.08.17	minor ammendments
C	04.08.17	minor ammendments
B	29.11.16	minor ammendments
A	04.07.16	minor ammendments

DBD Architectural Consultancy

DBD Architectural Consultancy Ltd
50 Broac Street, Leek,
Staffordshire, ST13 5NS
01538 383118
mail@dbdconsultants.co.uk
www.dbdconsultants.co.uk

Client
Mr A. Archer

Project
Feasibility study for housing at Higher Woodcroft

Title
House type 1 plans and elevations proposed

Stage: Planning		
Size: A3	Date: 28.10.15	Job No: 1506-400
Scale: 1:100		
Drawing Number: PL 04D		