

Front Elevation

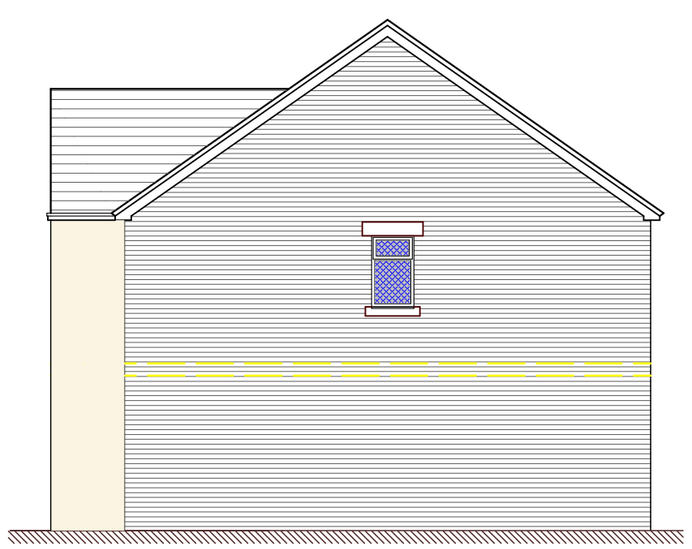

Side Elevation

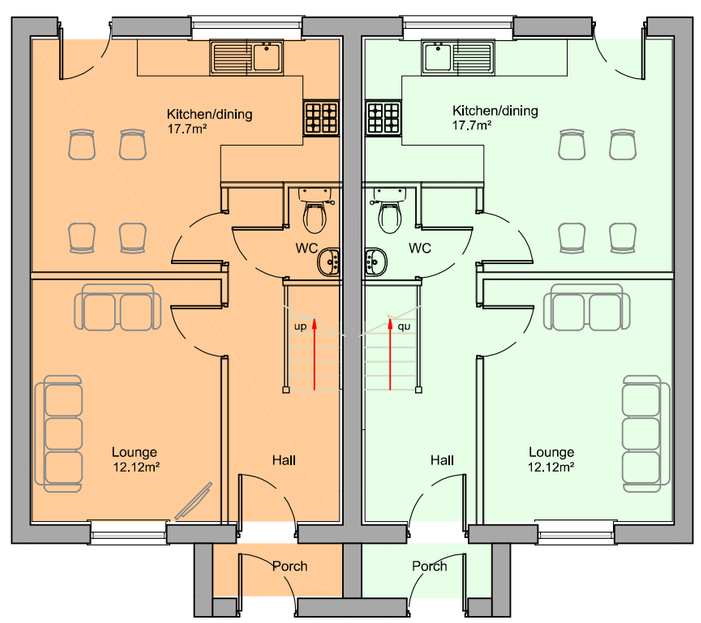

Ground Floor Plan (GIFA 39.43m²) HOUSE TYPE 3

Scale (metres)

0 1 2 3 4 5

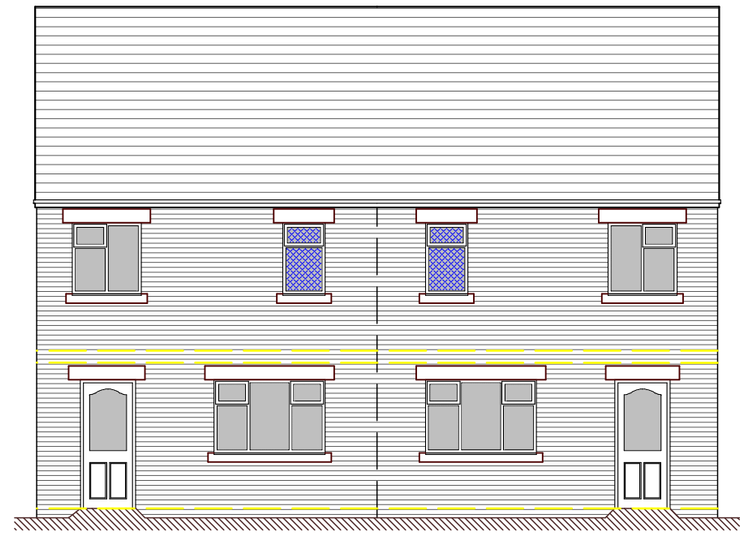

Rear Elevation

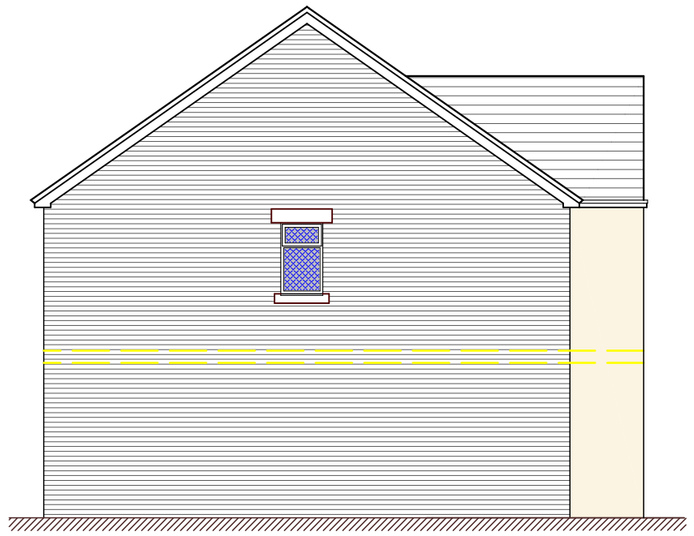

Side Elevation

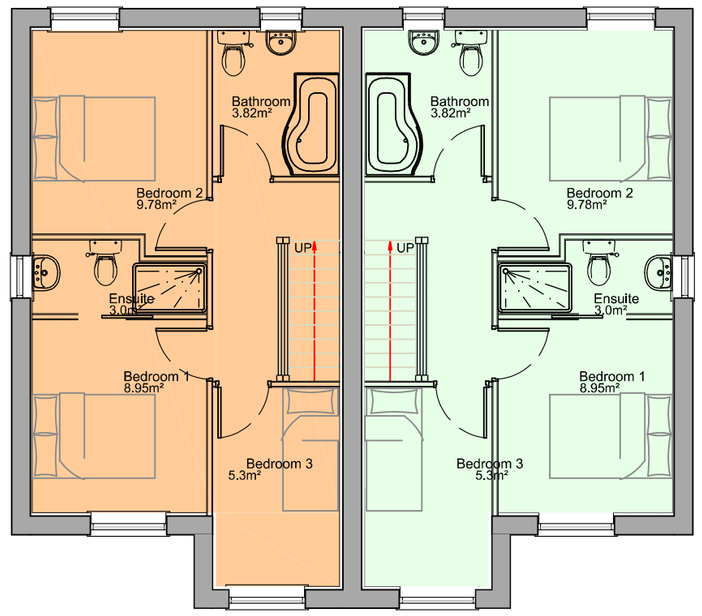

First Floor Plan (GIFA 39.43m²)



DBD Architectural Consultancy ©2017

1. Copyright is vested with DBD Architectural Consultancy.

2. All dimensions to be checked on site before proceeding.

3. Contractor to check/adjust dimensions of new work to suit existing conditions.
Do not assume existing structure or details are plumb, square or level.

4. Contractor must notify the architect of any discrepancies before proceeding.

5. All drawings to be read in conjunction with all other consultants drawings and specs.

Rev	Date	Description

DBD Architectural Consultancy

DBD Architectural Consultancy Ltd
50 Broac Street, Leek,
Staffordshire, ST13 5NS
01538 383118
mail@dbdconsultants.co.uk
www.dbdconsultants.co.uk

Client: Mr A. Archer

Project: Feasibility study for housing at Higher Woodcroft

Title: Plans and elevations house type 3

Stage: Planning		
Size: A2	Date: 31.08.17	Job No: 1506-400
Scale: 1:100		

Drawing Number: PL 17