EXISTING DRAWING - GREENWAYS DRIVE, CHEADLE



front elevation

side elevation



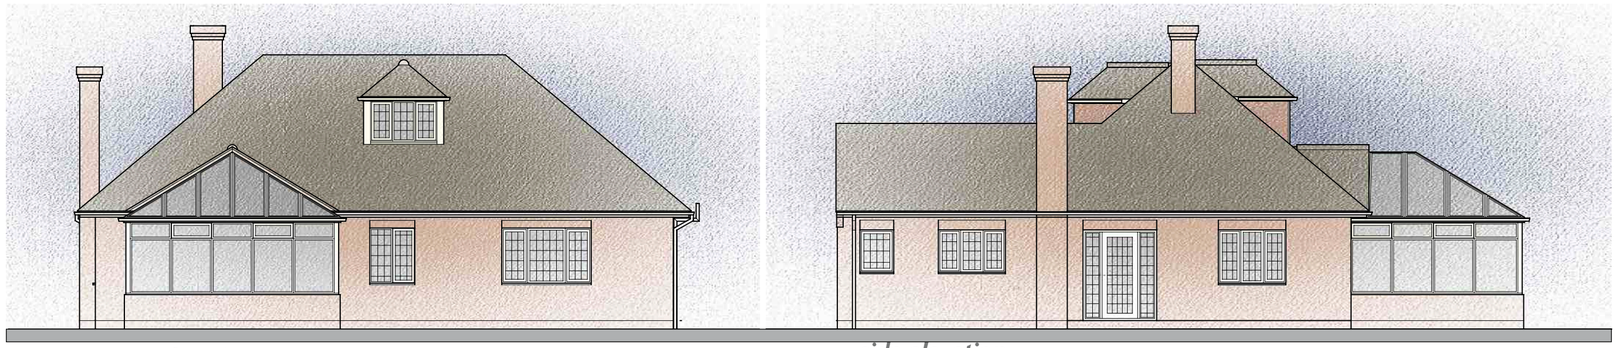

rear elevation

side elevation

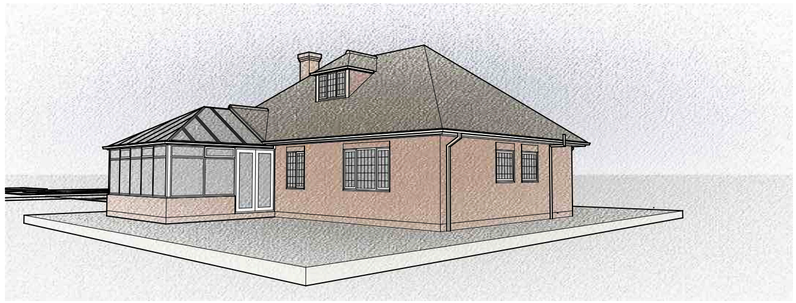



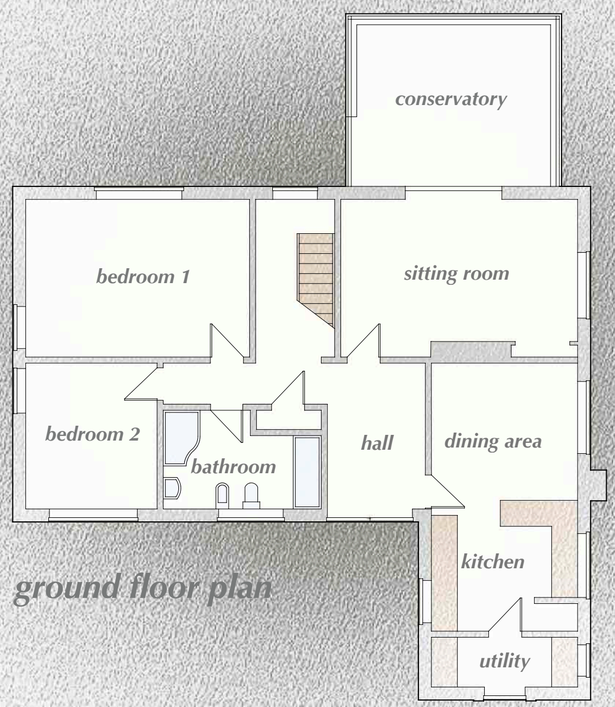

ground floor plan

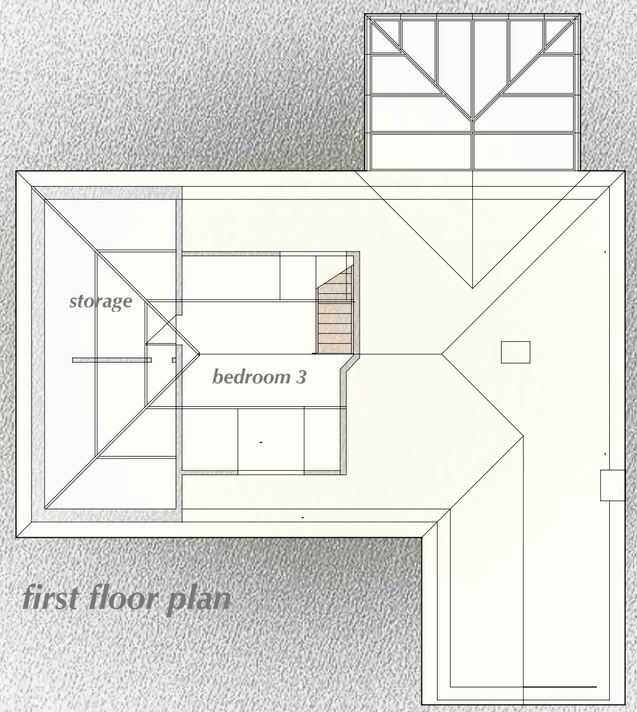

first floor plan

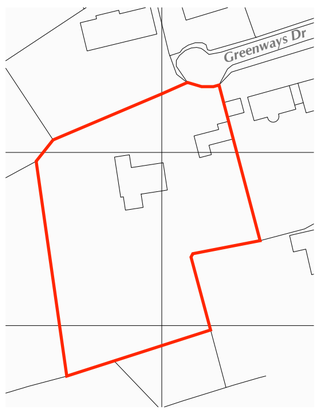

1:1250 site location

dci architecture ltd
The Rural Design Office
Barns Heath Farm,
Snarestone Road,
Appleby Magna,
Leicestershire.
DE12 7AJ

CIAT
Registered Practice

T: 01530 588141. M: 07834 162626. E: dciarch@me.com

Project
PROPOSED EXTENSIONS AND ALTERATIONS

Address:
GREENWAYS DRIVE, CHEADLE . ST10 1JQ

Client:
MR & MRS T VICKERS

Drawing: EXISTING DRAWING | Drawing 01 | Rev

Revision:

Scale 1:100, 1:1250 | Drawing Darren Insley

September 2017 | Job

1:100 @ A2