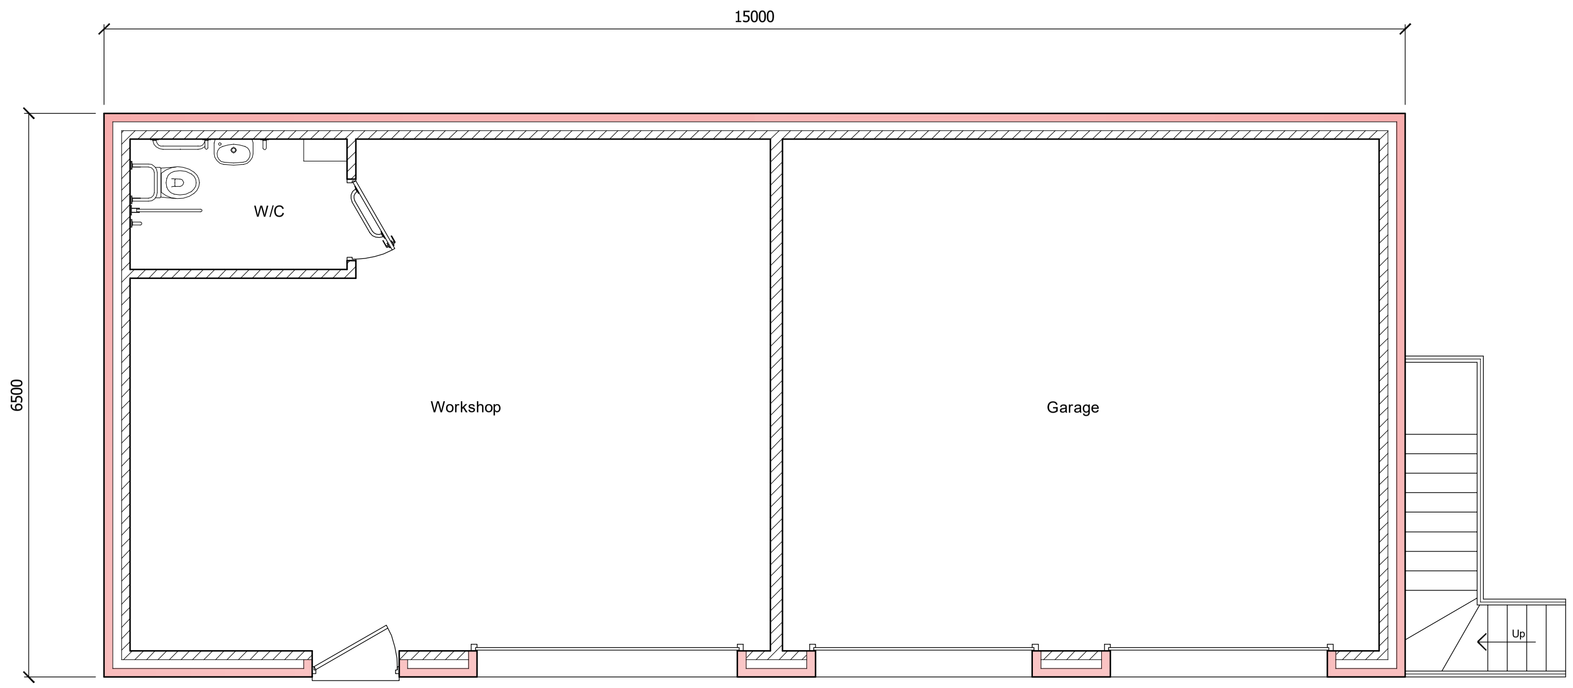

Proposed Ground Floor Plan

Scale 1 : 50

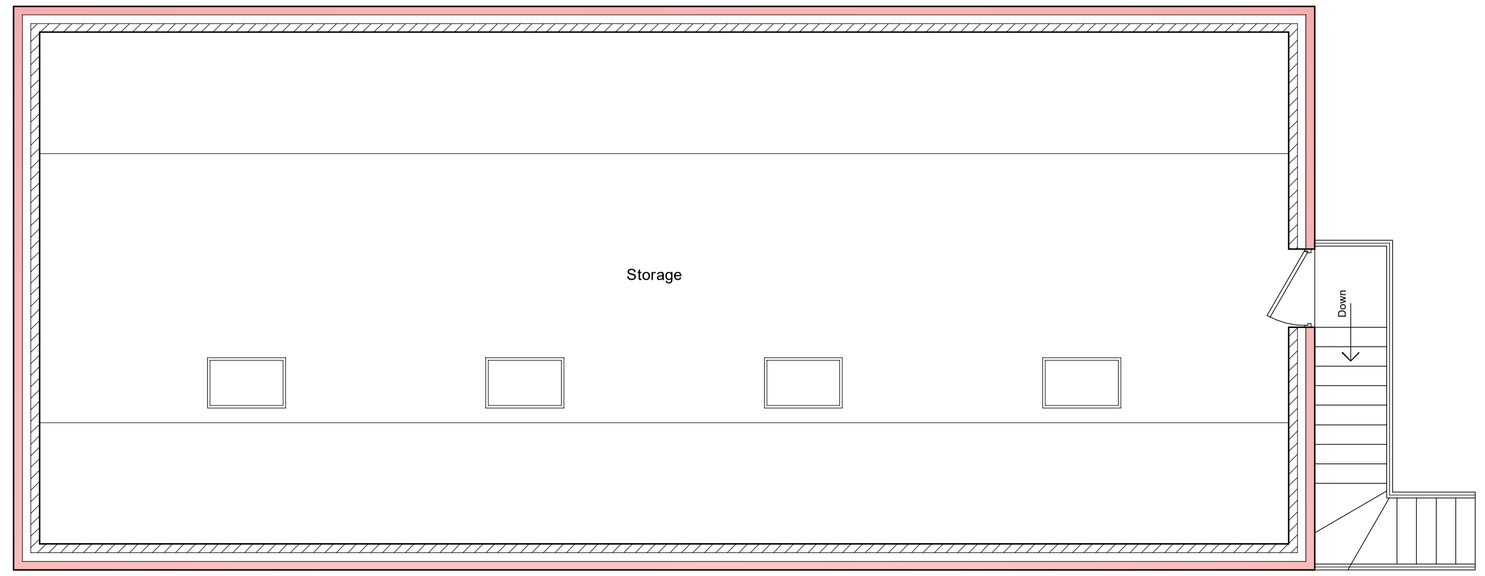

Proposed First Floor Plan

Scale 1 : 50

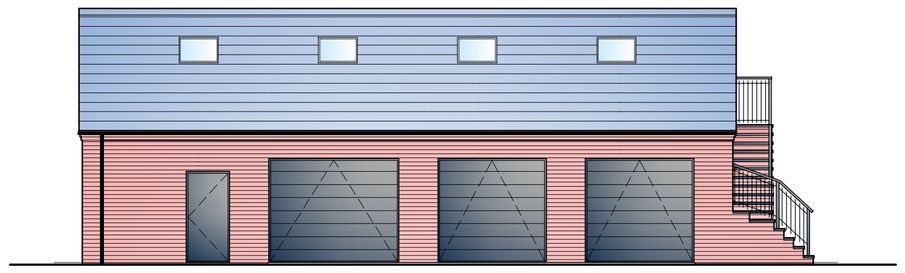

Proposed North-West Elevation

Scale 1 : 100

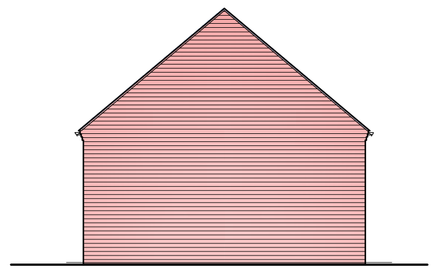

Proposed North-East Elevation

Scale 1 : 100

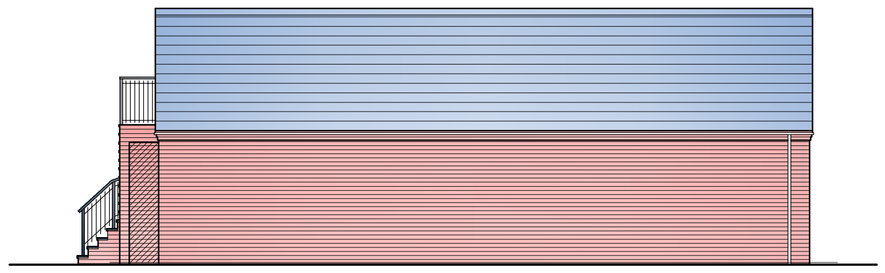

Proposed South-East Elevation

Scale 1 : 100

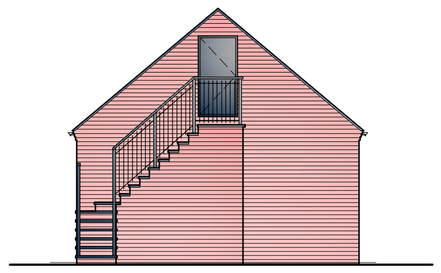

Proposed South-West Elevation

Scale 1 : 100

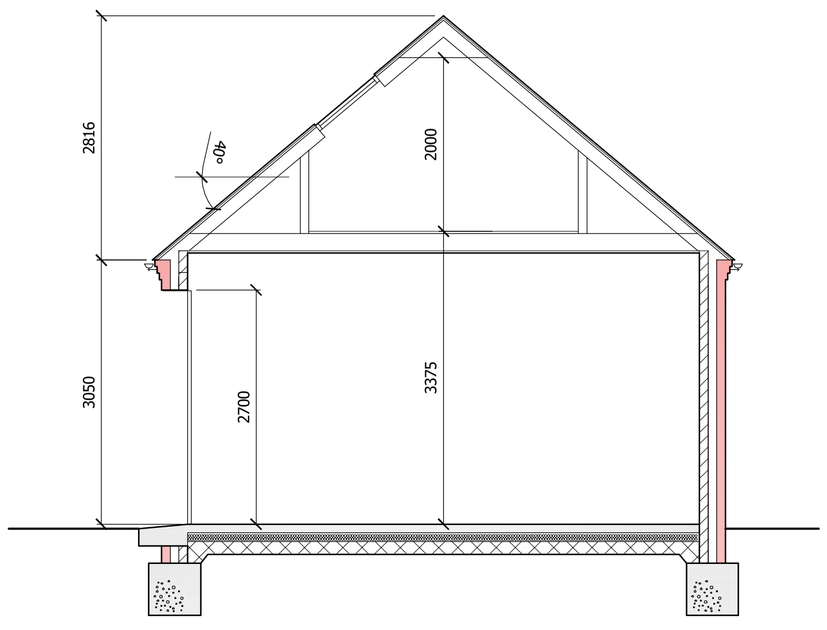

Typical Section

Scale 1 : 50

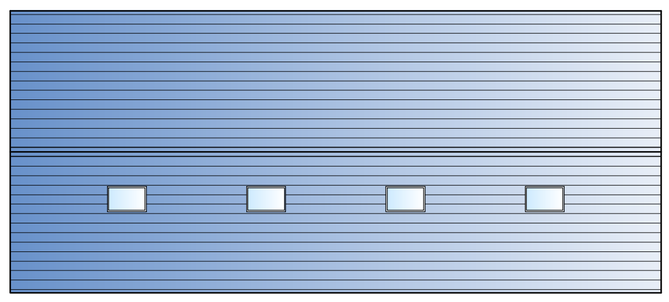

Proposed Roof Plan

Scale 1 : 100

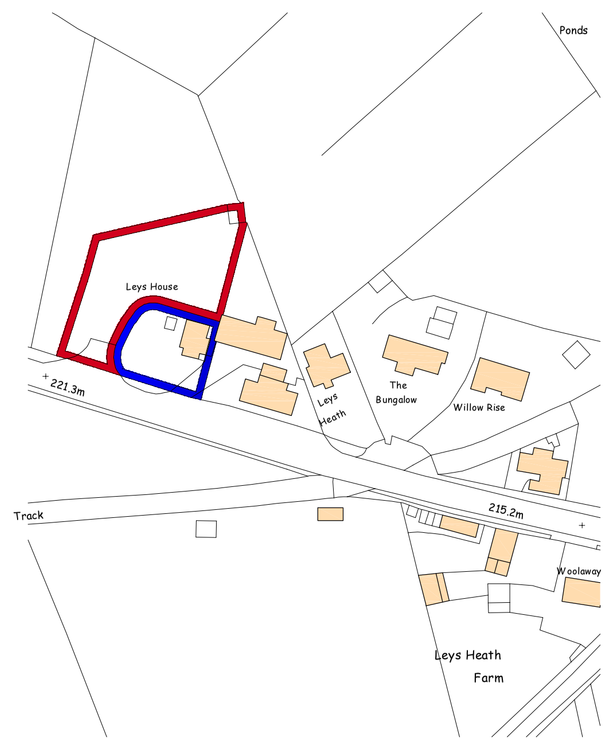

Location Plan

Scale 1 : 1250

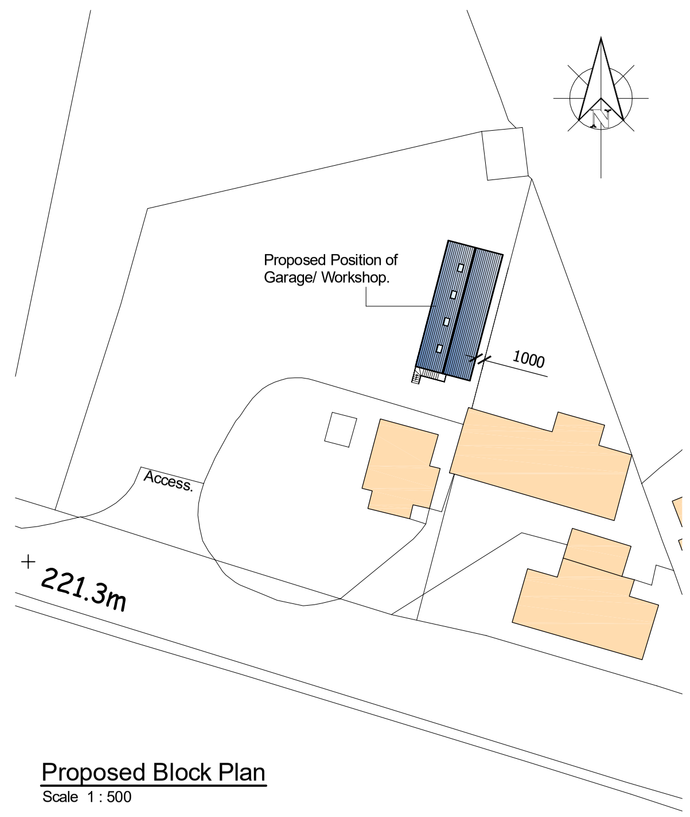

Proposed Block Plan

Scale 1 : 500

0 0.1 0.2 0.3 0.4 0.6 0.8 1m

SCALE 1:20

0m 0.5 1 1.5 2 3 4 5m

SCALE 1:50

Rev.	Revision Description	Drn			Date
D	North arrow added to Proposed Block Plan.	MA			12-03-2018
C	Internal partition wall added to ground floor plan.	JG			09-02-2018

A.J.S.
Structural Design
62 Carter Street
Uttoxeter
Staffs. ST14 8EU
Tel: 01889 568056
Fax: 01889 569805

Client:

JMI Planning Ltd
Leys House, Whiston
ST10 2JE

Title:

Proposed Storage Building
Proposed Floor Plan, Elevations, Roof Plan,
Site Plans and Location Plan

Drawn by:	Date:	Index No.:
MA	December 2017	

Scales:

As Shown Paper Size A1

Drawing No:	Revision
A3372 - 001	D