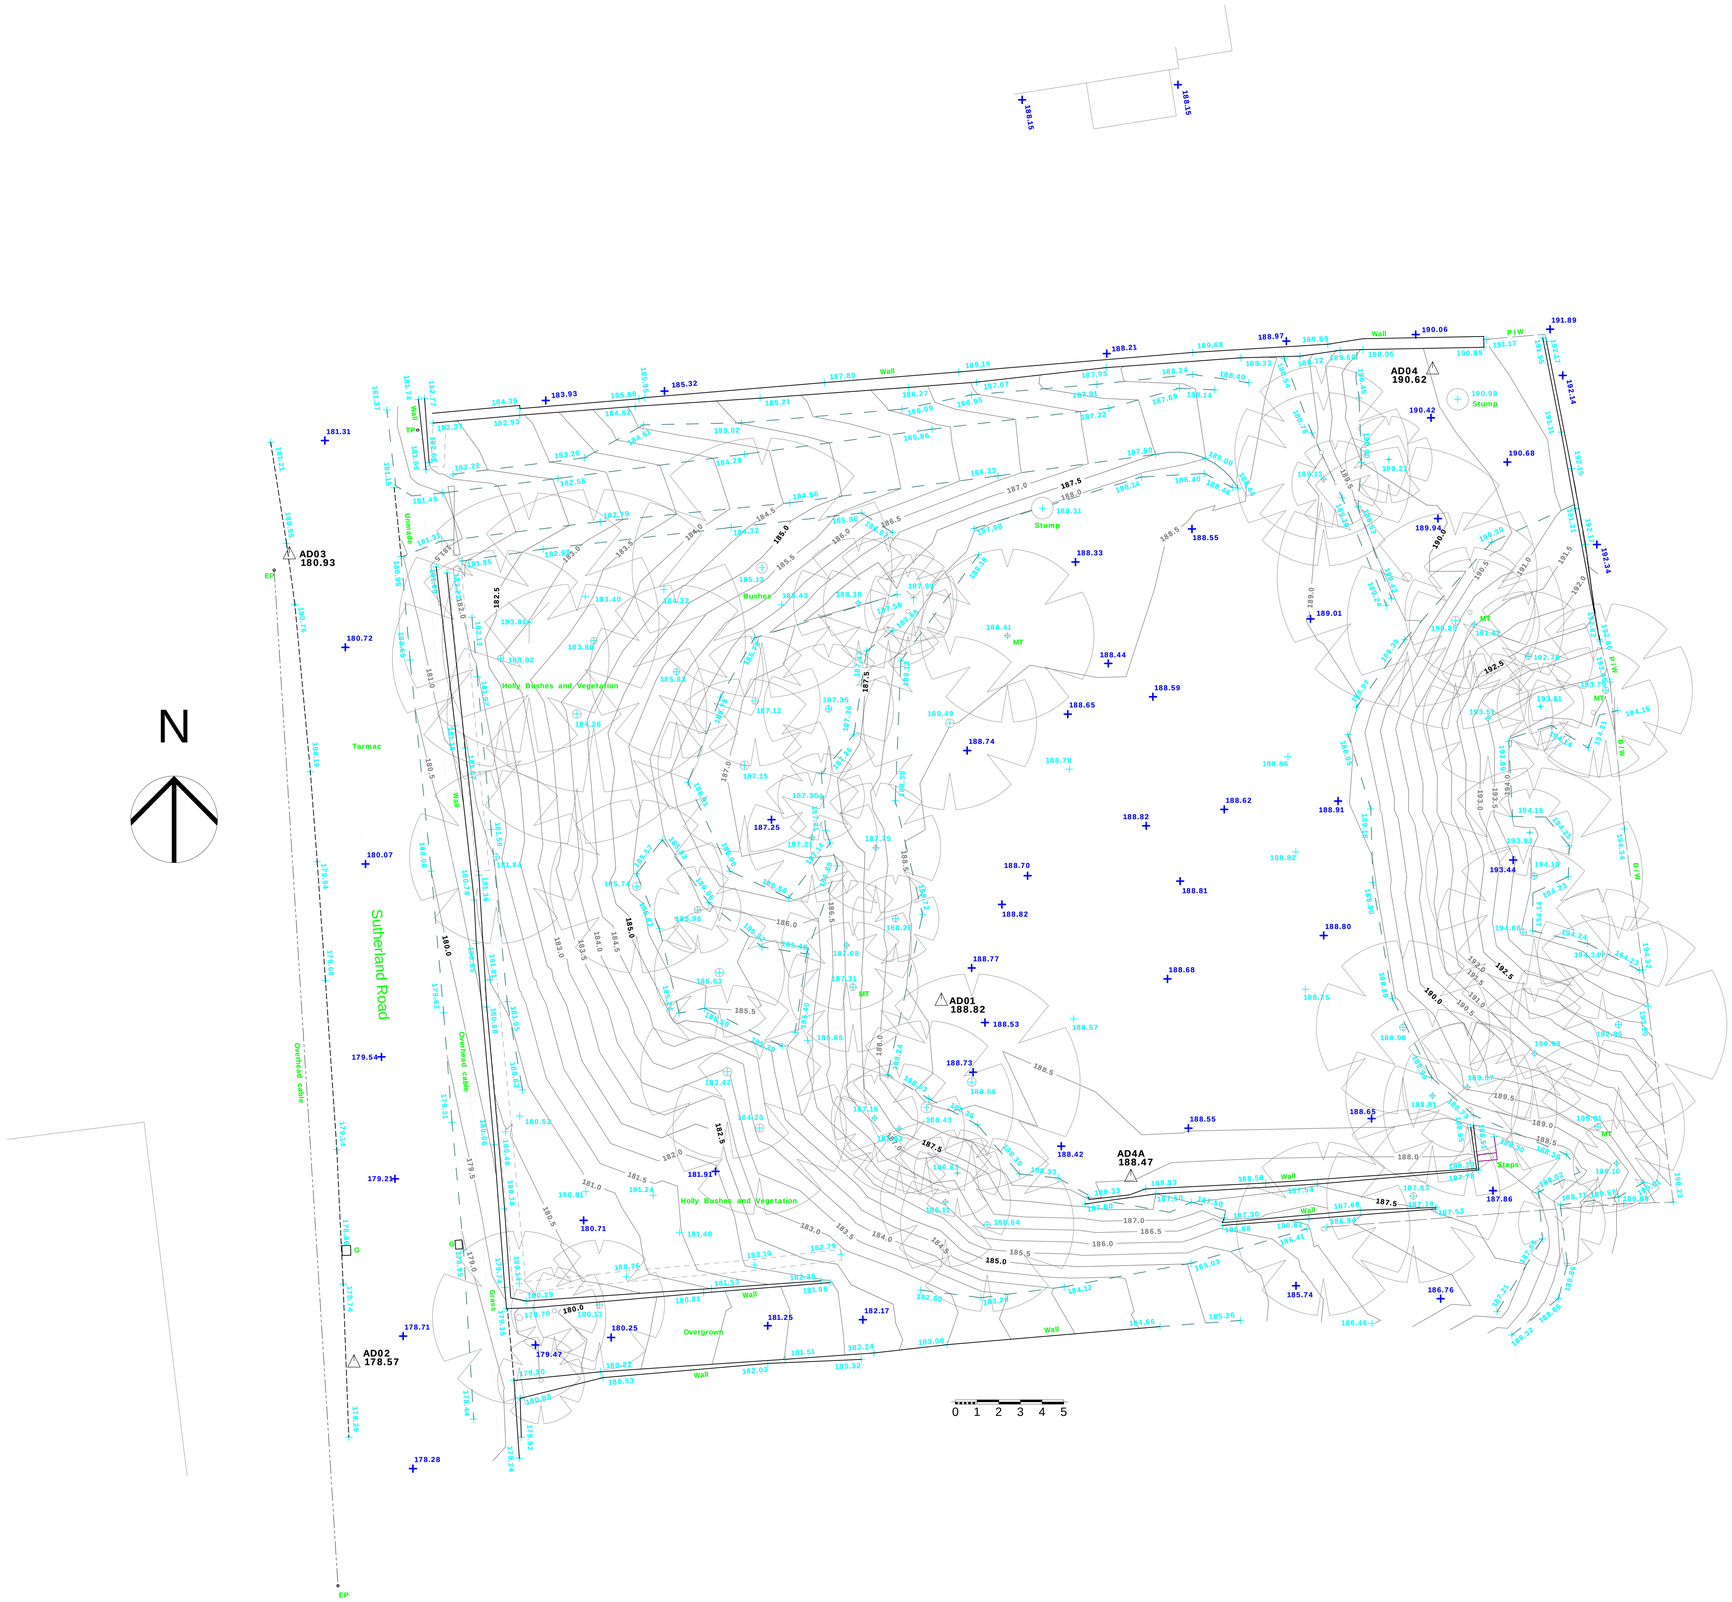

SITE SURVEY 1:100

Rev ID Date Comment

wood | goldstraw | yorath

ARCHITECTS QUANTITY SURVEYORS CDM CO-ORDINATORS

Churchill House, Regent Road, Stoke on Trent, ST1 3RH.
Tel: 01782 208000 Fax: 01782 208712 E-mail: info@woodgoldstraw.co.uk
www.woodgoldstraw.co.uk

Client.
MR K SHAW

Project.
PROPOSED NEW DWELLING

Scale
1:100

Issue Date
01/03/2018

Sheet Size
A0

Drawn

Title.
SITE SURVEY

Drawing Number
3811-02-00

Revision ID

CAD file path:
X:\2 S MILLINGTONS\S TEAMSHAW - KEITH - 3811\03 Drawings and Docs\CAD\NEW DWELLING.pln

Copyright. Wood Goldstraw Yorath LLP

Contractors are to check all dimensions on site and refer any discrepancies to the Architect immediately. This drawing has been prepared for planning purposes only and is the property of our Architect. Any reproduction or use of this drawing is prohibited. However, we cannot accept liability for the accuracy of third party data (OS mapping, topographical survey information, etc) used in the production of this document which we have relied upon in good faith. Any dimensions are noted for reference and any further specific dimensional information can be provided upon request.

PDF created with pdfFactory Pro trial version www.pdffactory.com