

SIDE ELEVATION 1:50



REAR ELEVATION 1:50



FRONT ELEVATION 1:50



SIDE ELEVATION 1:50

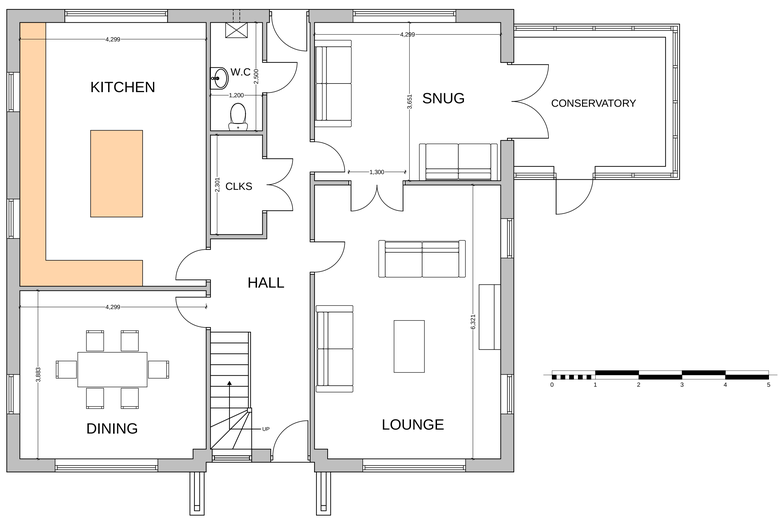

GROUND FLOOR PLAN 1:50

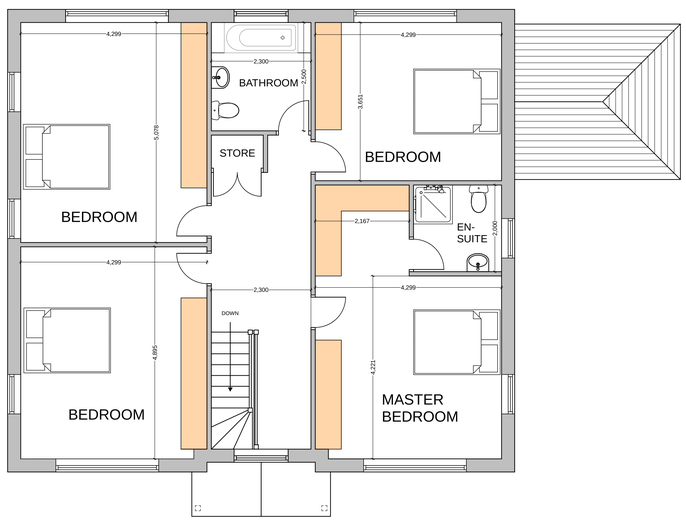

FIRST FLOOR PLAN 1:50

Rev ID Date Comment

wood | goldstraw | yorath

ARCHITECTS QUANTITY SURVEYORS CDM CO-ORDINATORS

Churchill House, Regent Road, Stoke on Trent, ST1 3RH.
Tel: 01782 208000 Fax: 01782 208712 E-mail: info@woodgoldstraw.co.uk
www.woodgoldstraw.co.uk

Client.
MR K SHAW

Project.
PROPOSED NEW DWELLING

Scale 1:50 | Issue Date 12/03/2018

Sheet Size A0 | Drawn

Title.
PLANS AND ELEVATIONS

Drawing Number 3811-02-05 | Revison ID

CAD file path:
X:\2 S MILLINGTONS TEAMSHAW - KEITH - 3811\03 Drawings and Docs\CAD\NEW DWELLING.dwg
Copyright, Wood Goldstraw Yorath LLP

Contractors are to check all dimensions on site and refer any discrepancies to the Architect immediately. This drawing has been prepared for planning purposes only and to the best of our knowledge the original digital document is accurate at the stated scale. However, we cannot accept responsibility for any inaccuracies that may arise from subsequent printing or conversion of the digital data used in the production of this document which we have relied upon in good faith. Key dimensions are noted for reference and any further specific dimensional information can be provided upon request.

PDF created with pdfFactory Pro trial version www.pdffactory.com