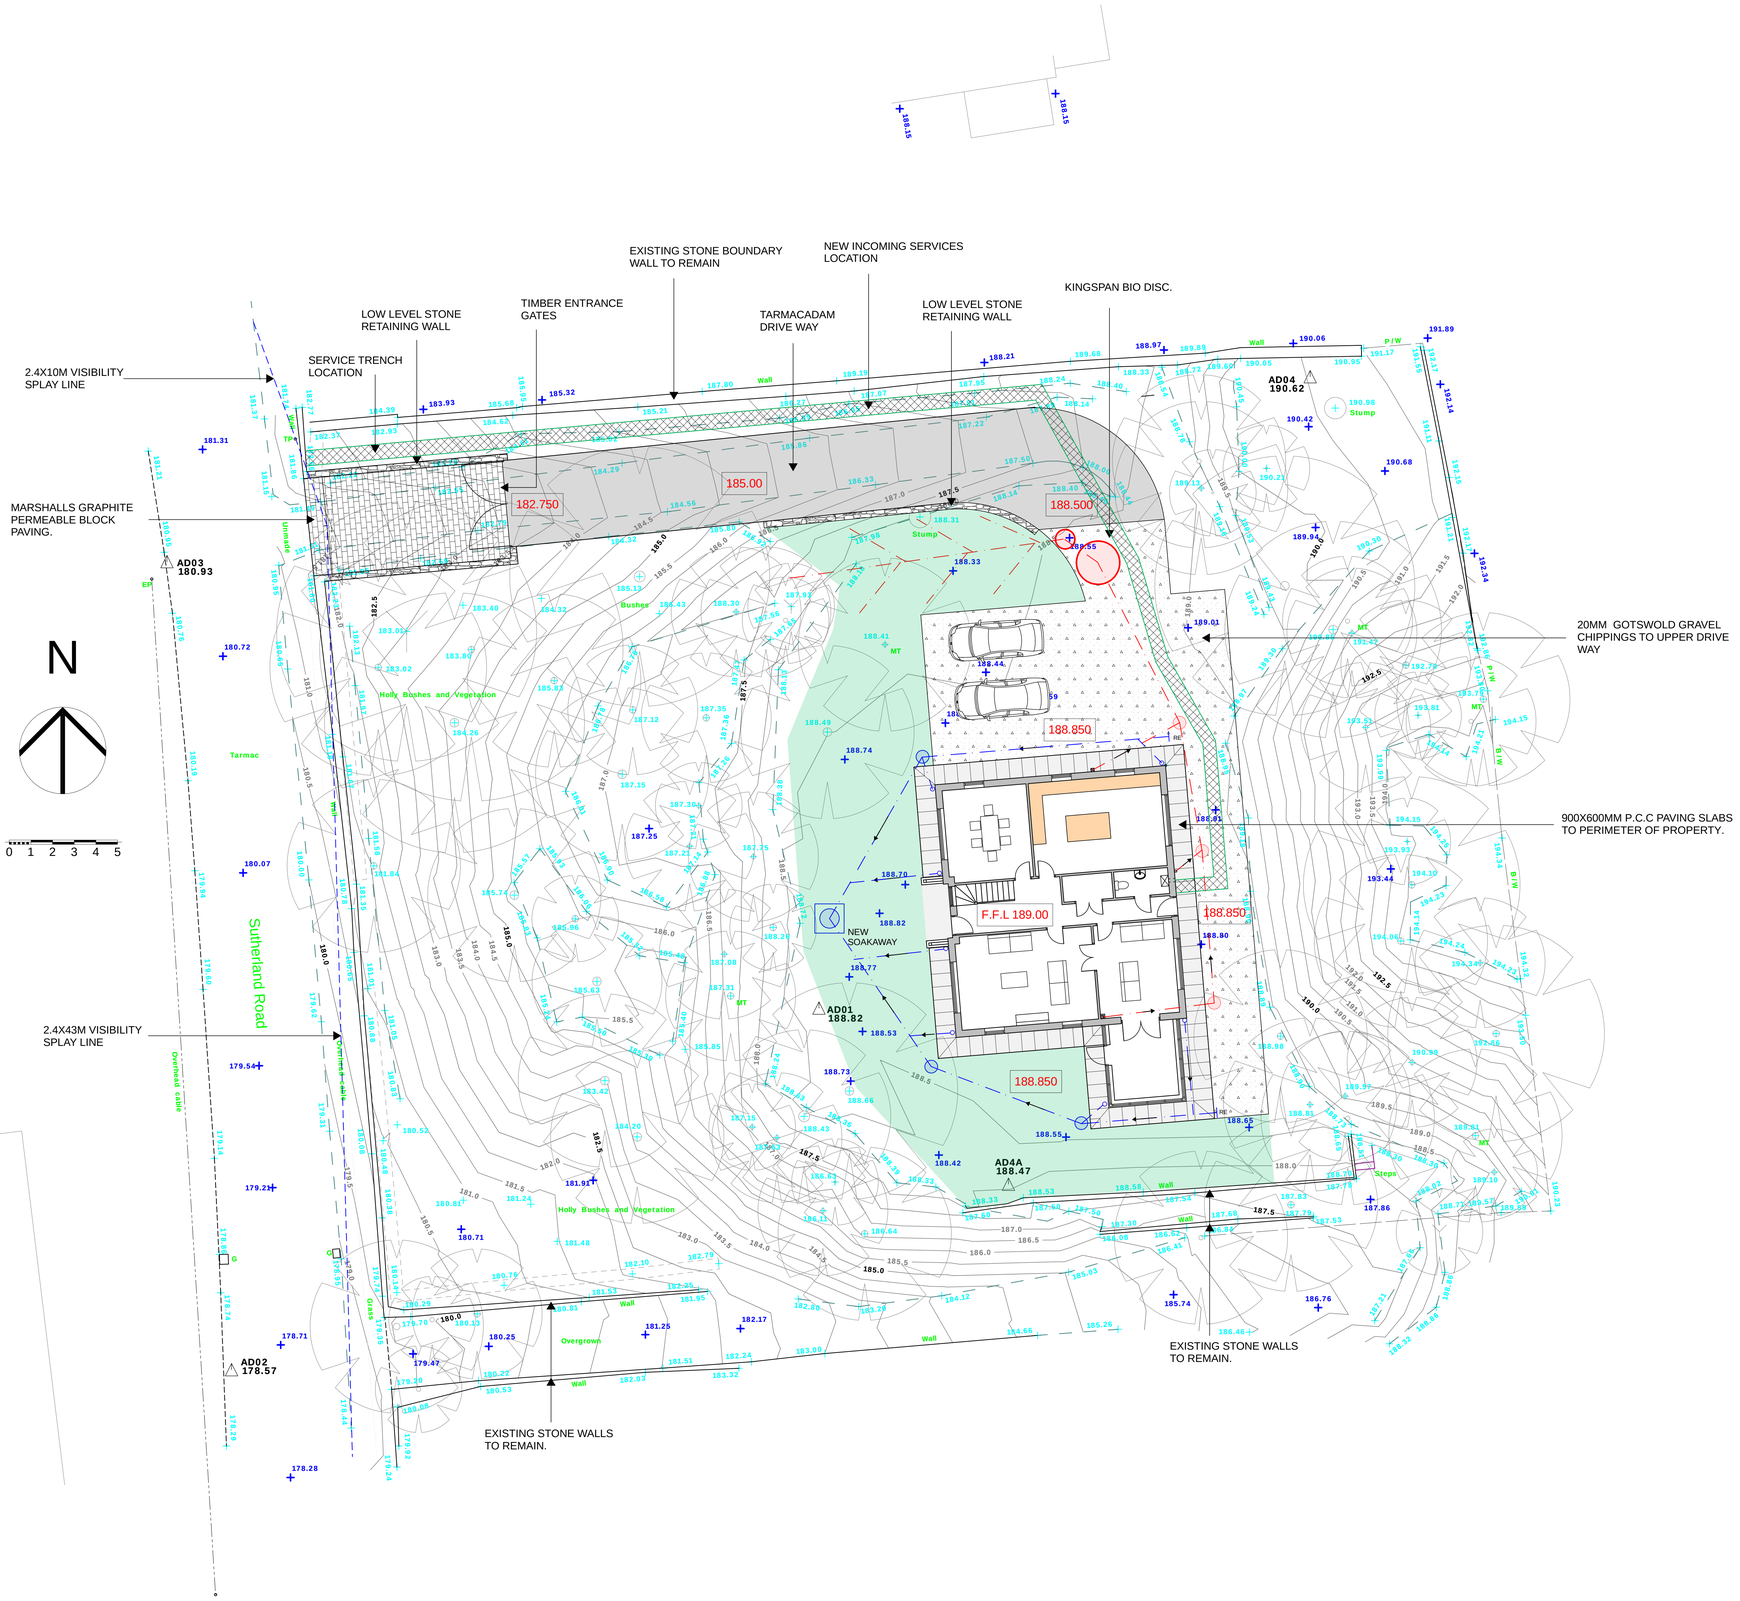
EXISTING STONE BOUNDARY WALL TO REMAIN
NEW INCOMING SERVICES LOCATION
KINGSPAN BIO DISC.
LOW LEVEL STONE RETAINING WALL
TIMBER ENTRANCE GATES
TARMACADAM DRIVE WAY
LOW LEVEL STONE RETAINING WALL
SERVICE TRENCH LOCATION
2.4X10M VISIBILITY SPLAY LINE
MARSHALLS GRAPHITE PERMEABLE BLOCK PAVING.
20MM GOTSWOLD GRAVEL CHIPPINGS TO UPPER DRIVE WAY
900X600MM P.C.C PAVING SLABS TO PERIMETER OF PROPERTY.
EXISTING STONE WALLS TO REMAIN.
EXISTING STONE WALLS TO REMAIN.
NEW SOAKAWAY
2.4X43M VISIBILITY SPLAY LINE
F.F.L 189.00
AD01 188.82
AD02 178.57
AD03 180.93
AD04 190.62
AD4A 188.47
182.750
185.00
188.500
188.850
188.850
188.850
N
0 1 2 3 4 5
Sutherland Road
Tarmac
Holly Bushes and Vegetation
Bushes
Overgrown
Overhead cable
Overhead cable
Steps
Stump
Stump
Wall
Wall
Wall