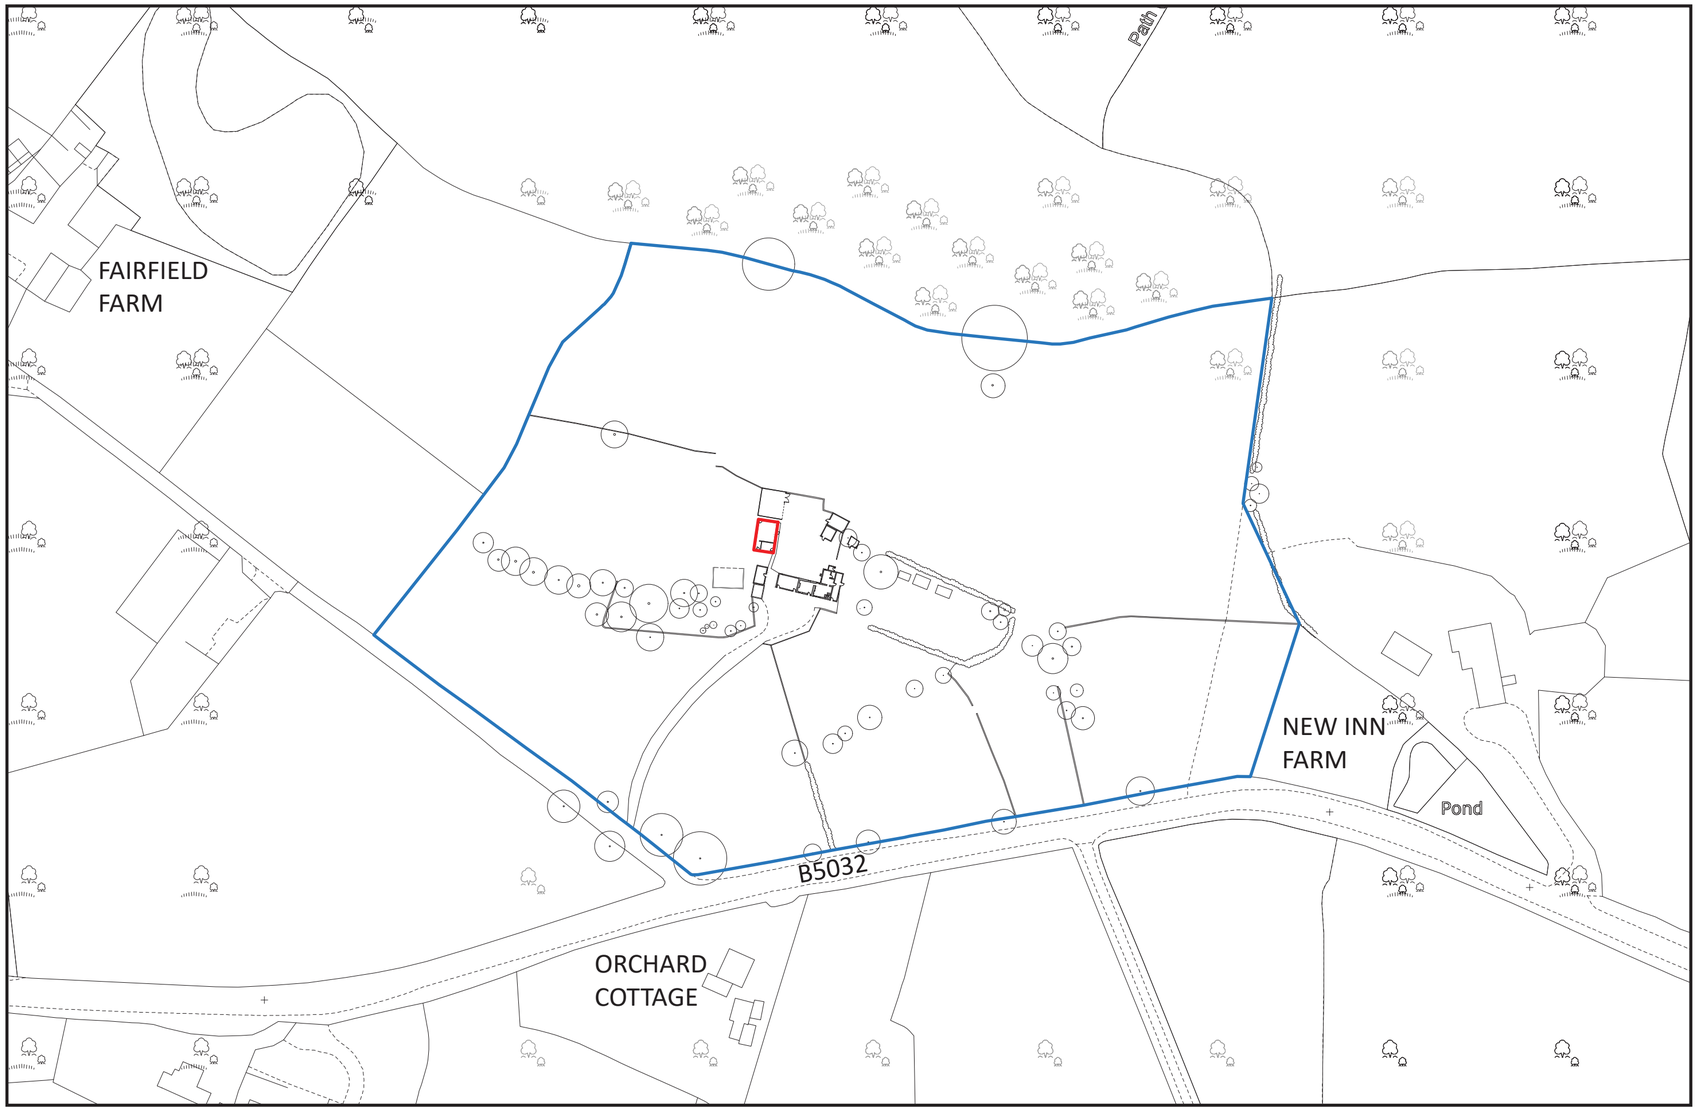

LACATION PLAN
SCALE 1:1250

N

02/03/18 - DRAWING REVISION A

DR-01

CLIENT
MR & MRS RICHES

PROJECT
CHANGE OF USE APPLICATION
SHEPHERD STAND FARM,
CHEADLE ROAD, ALTON, ST10 4DH

DATE
MARCH 2018

DRAWING TITLE
LOCATION PLAN

SCALE
@A2 AS SHOWN

DRAWN BY
LEONIE SMITH