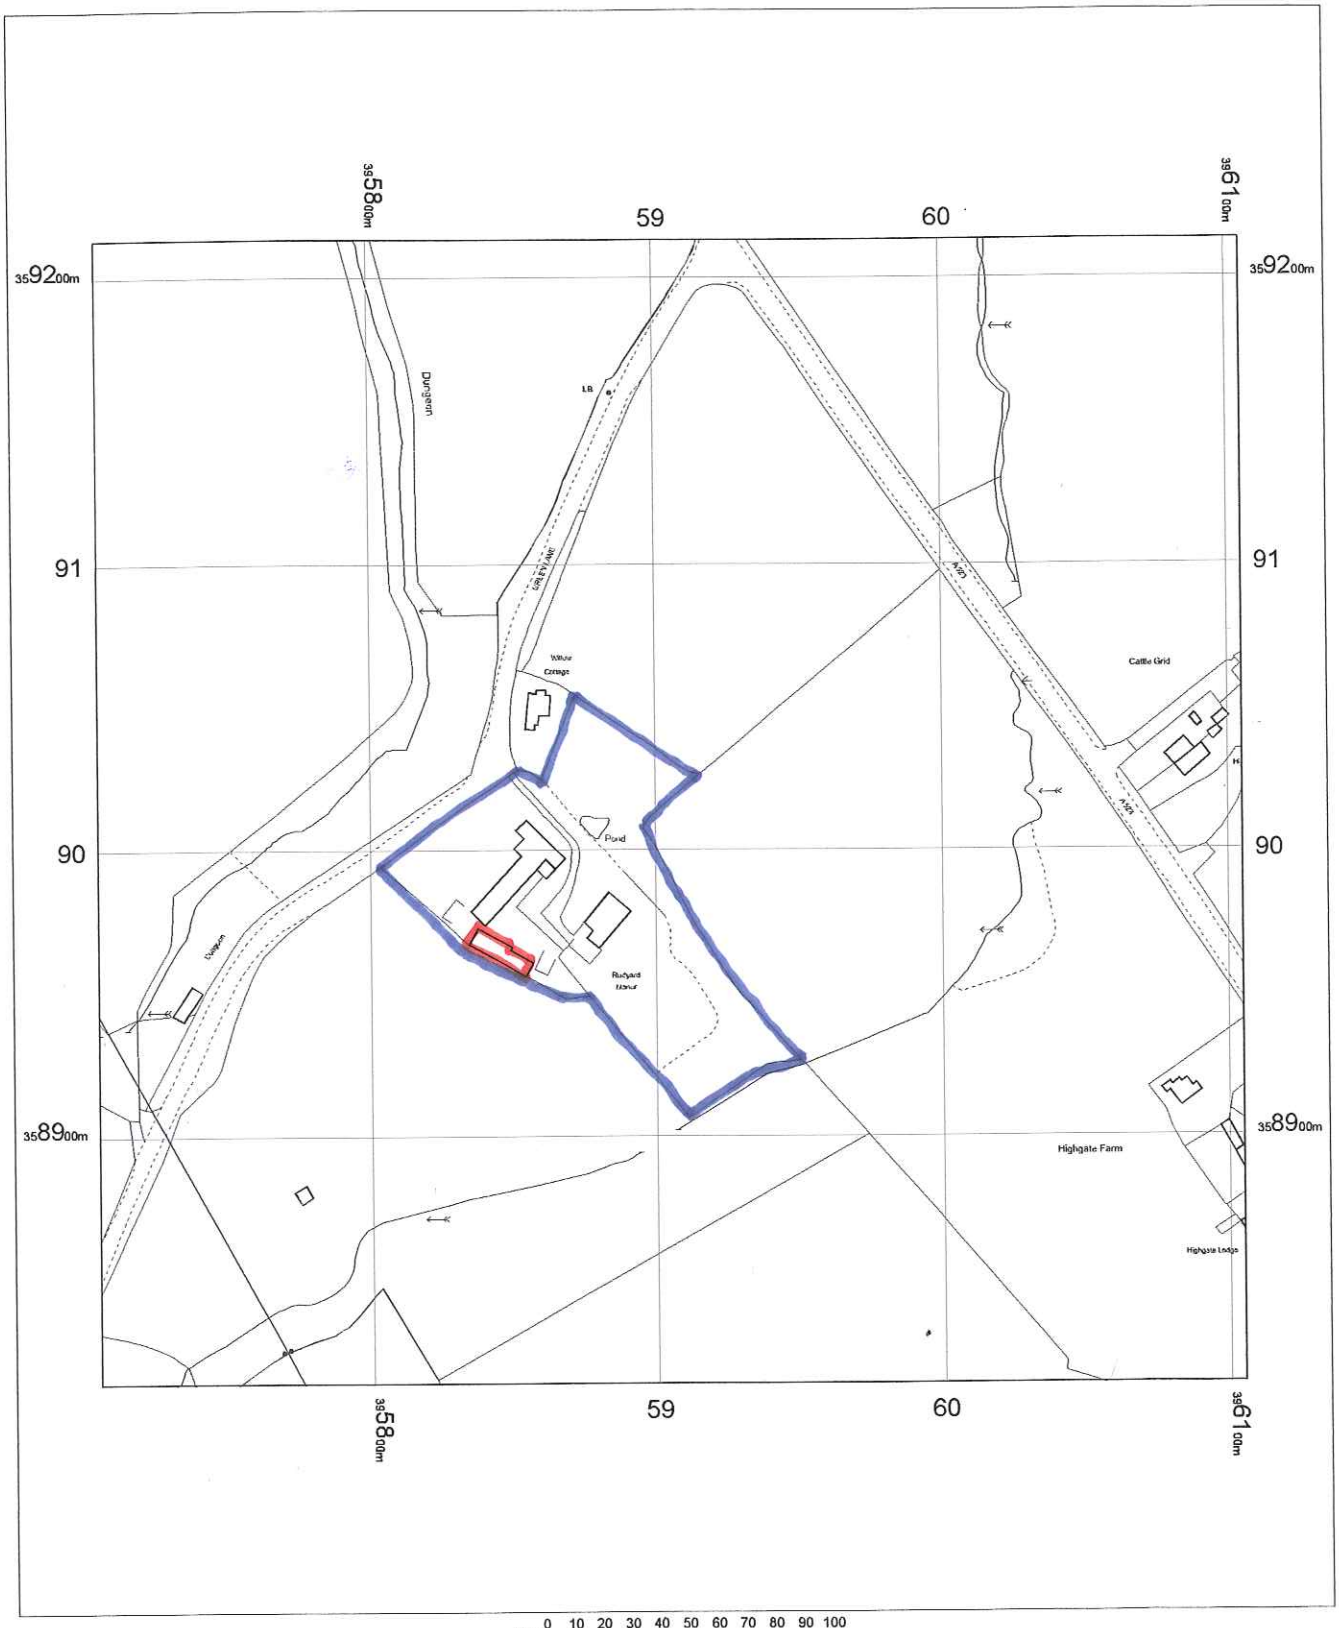

N

OS MasterMap 1250/2500/10000 scale
29 September 2014, ID: BW1-00364024
www.blackwellmapping.co.uk

1:2500 scale print at A4, Centre: 395905 E, 359014 N

©Crown Copyright Ordnance Survey. Licence no. 100041040

Mapping sourced from Ordnance Survey

BLACKWELL'S
www.blackwellmapping.co.uk
TEL: 0113 245 2623
maps.leeds@blackwell.co.uk