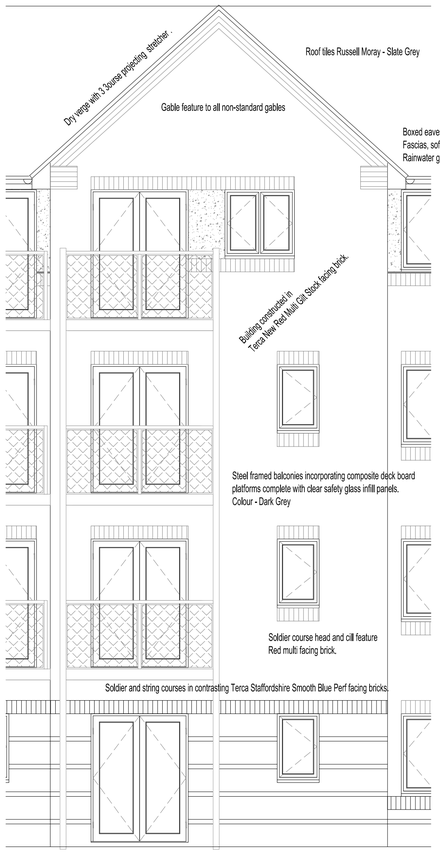

TYPICAL GABLE TYPE 'A'

(Storey height subject to location)

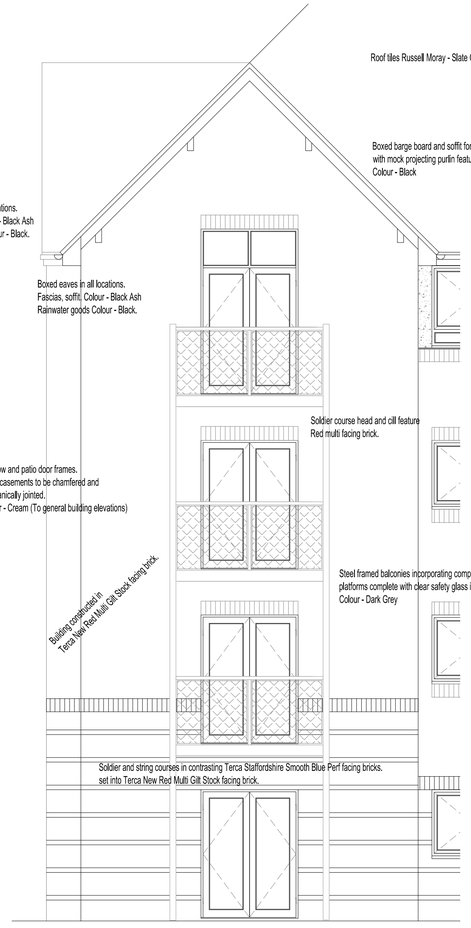

TYPICAL GABLE TYPE 'B'

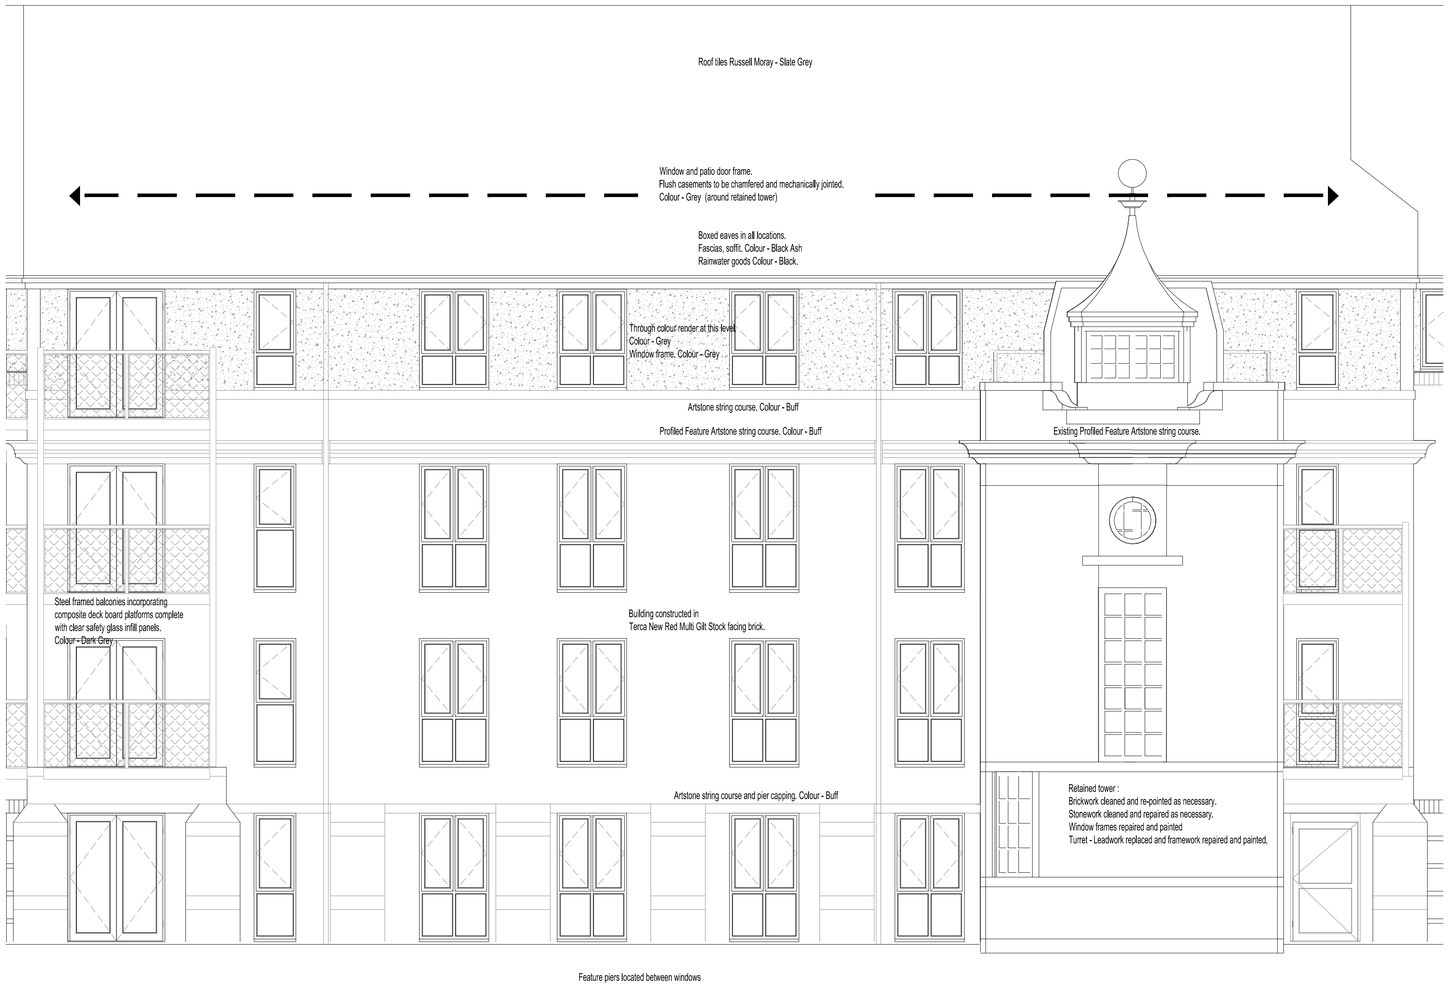

COMPTON FRONTAGE

Feature piers located between windows

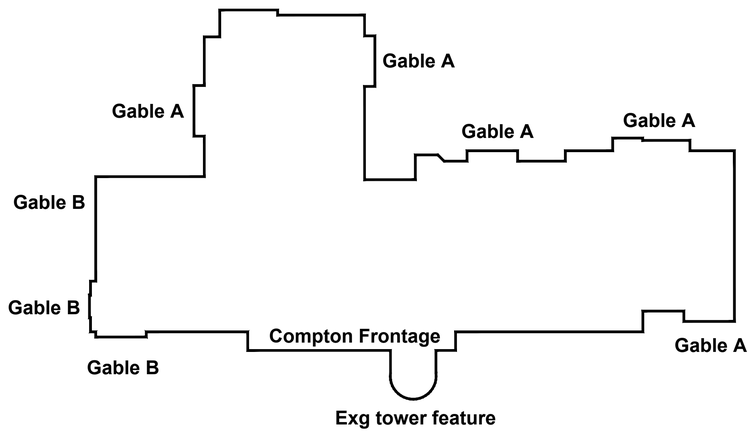

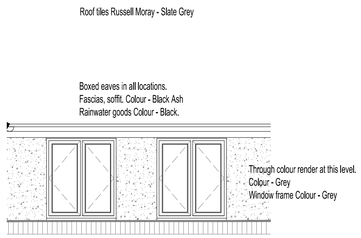

TYPICAL FEATURE RENDER PANEL

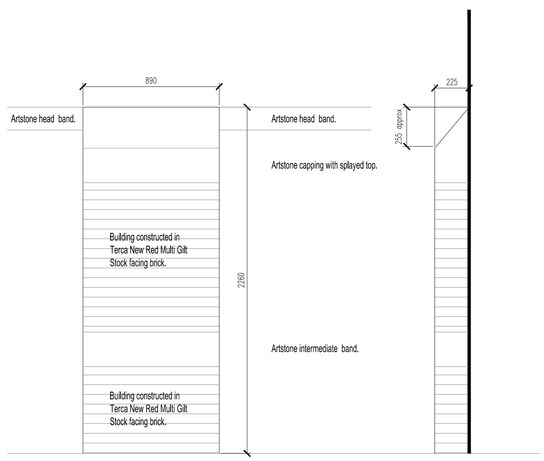

FEATURE PIER PROJECTIONS TO COMPTON FRONTAGE

TO BE READ IN CONJUNCTION WITH FULL PLANNING
ELEVATIONS 03840 P2-131 & 132

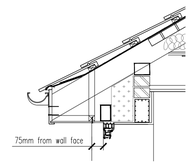

TYPICAL EAVES DETAIL

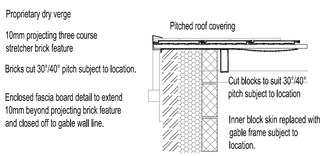

BRICKWORK GABLE

Rev	Date	Revision notes	By
.	.	.	.

DO NOT SCALE

Status

PLANNING

Project

APARTMENT DEVELOPMENT
COMPTON MILL, LEEK

Title

PLANNING DETAILS

GLADMAN
Gladman House, Alexandria Way
Congleton Business Park
Congleton, Cheshire
CW12 1LB
Tel: 01260 288800
Fax: 01260 288801
www.gladman.co.uk

Drawn By	Publish Date	Scale(s)
MR	Feb'18	1:50 & 1:20 @ A1

Project no.	Drawing no.	Revision
03840	1001	P1