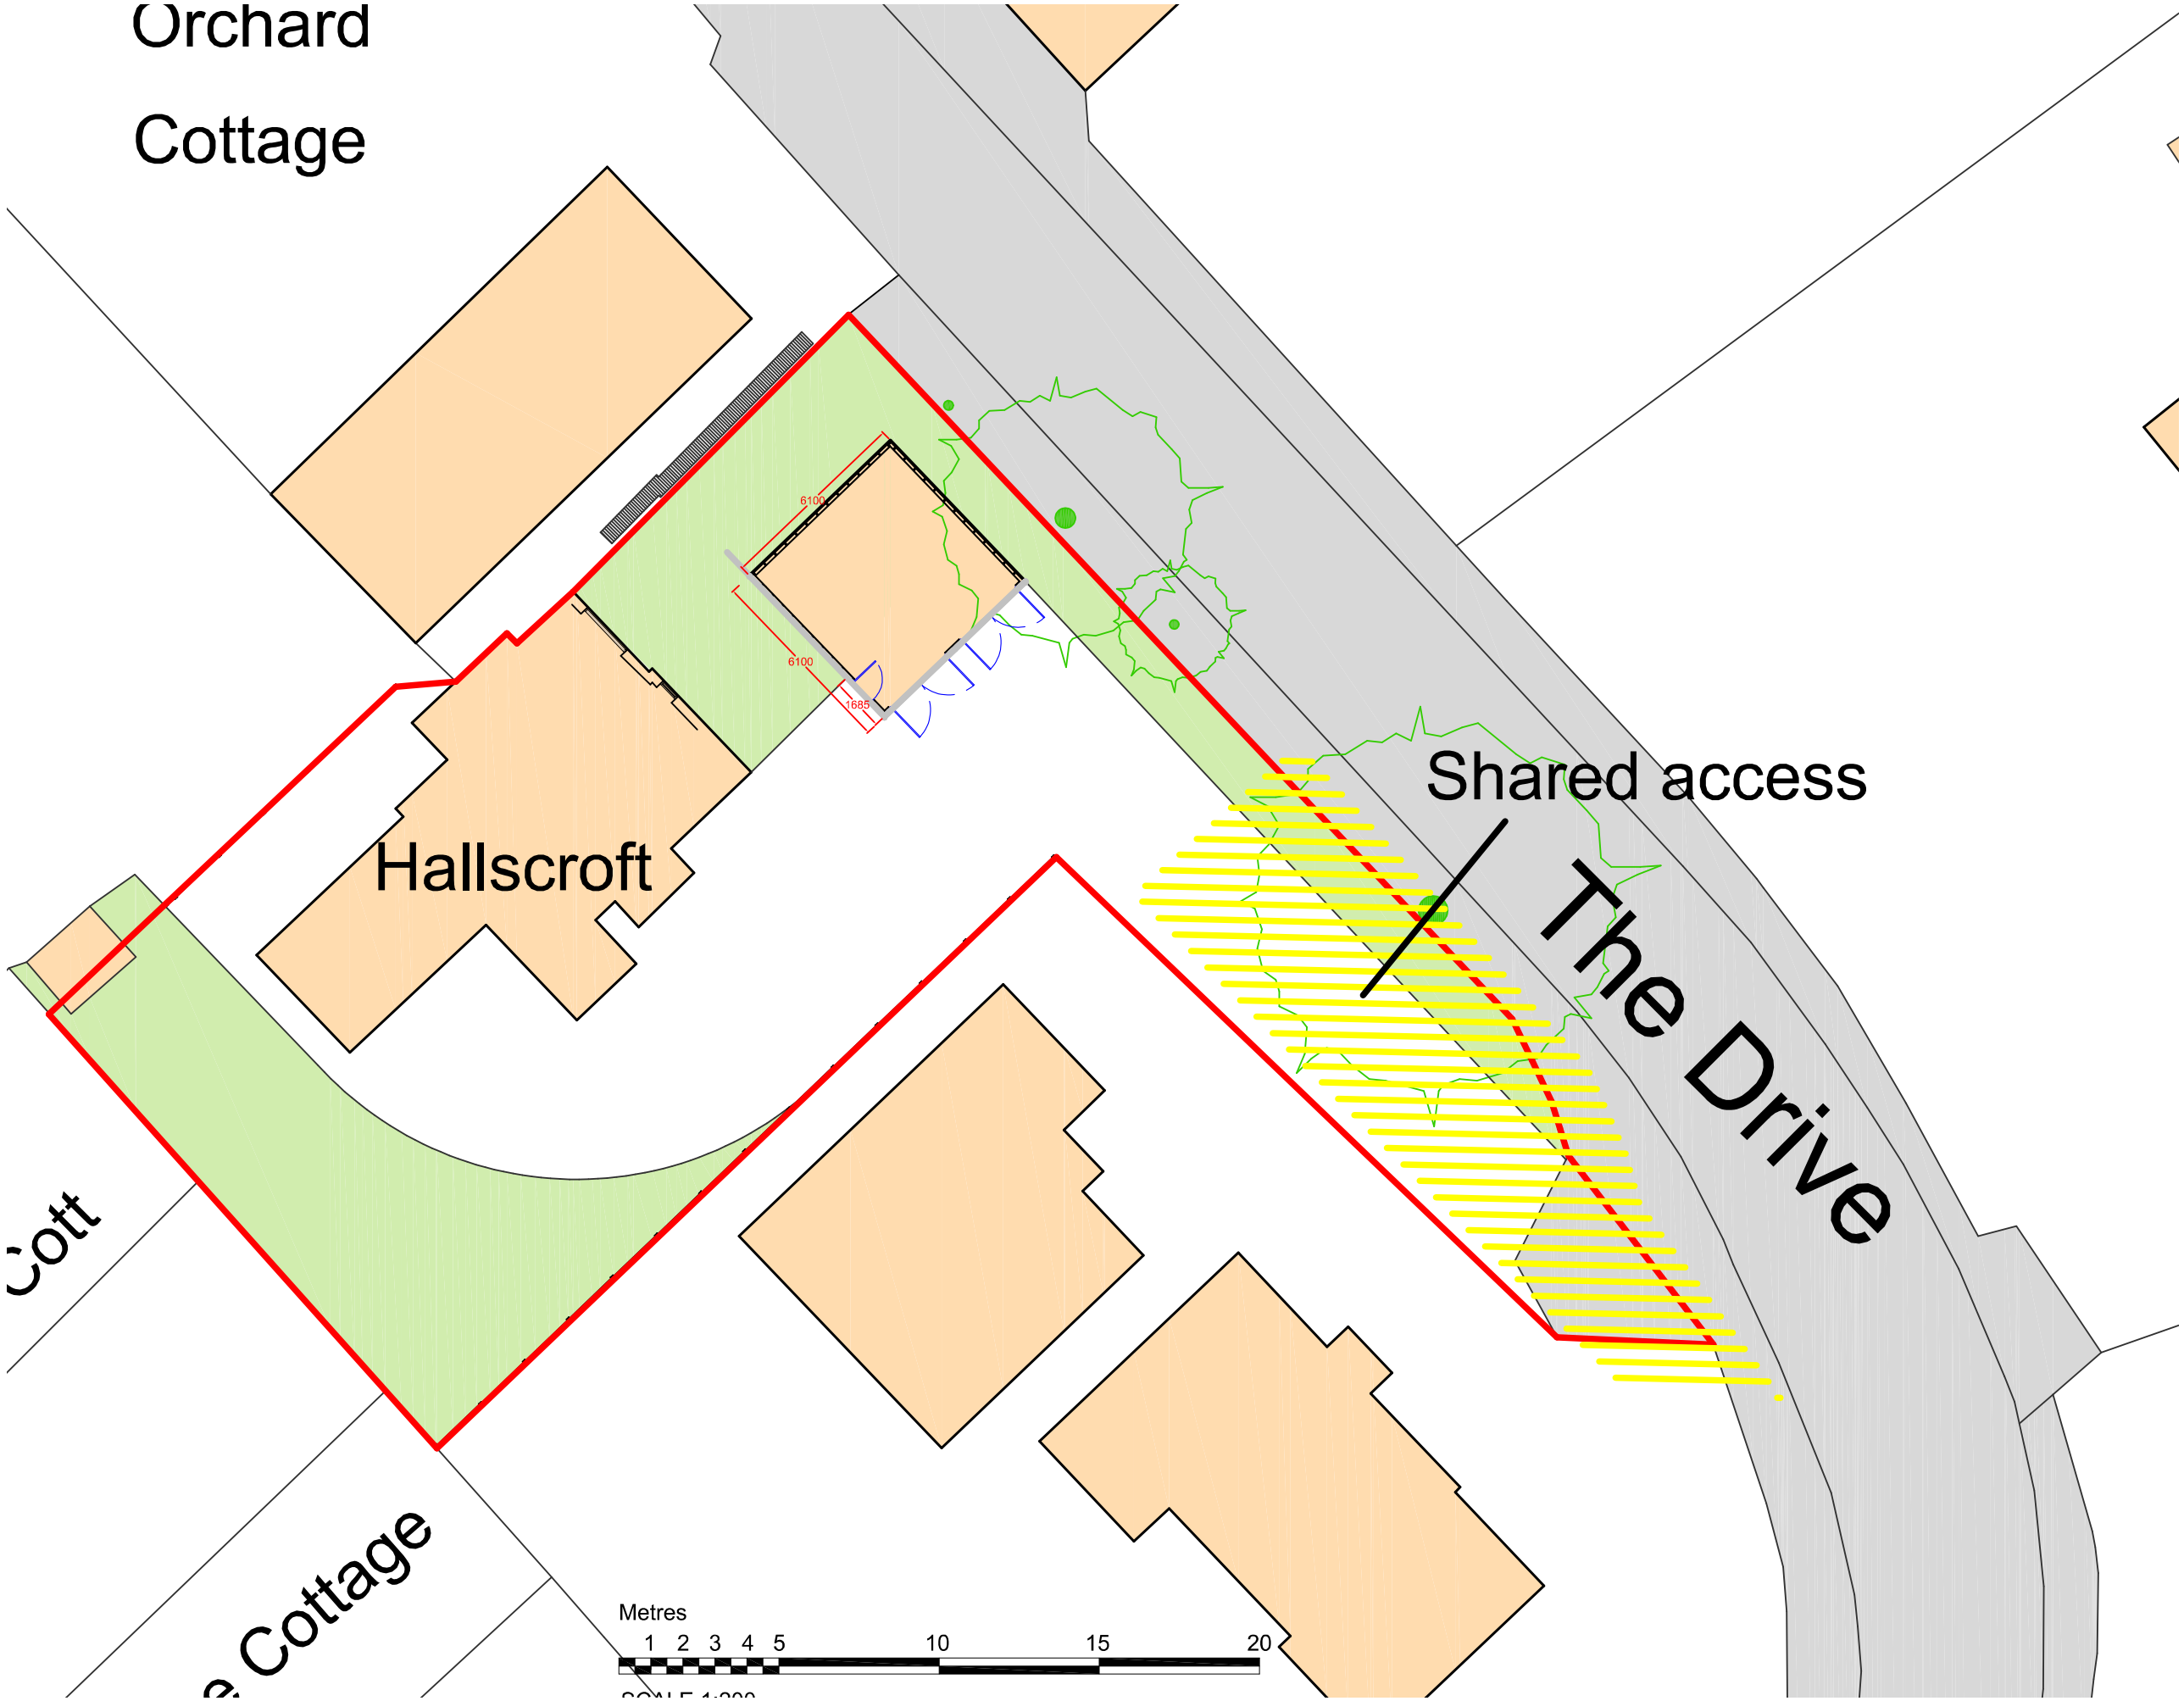


Site plan as existing 1:200

N

DBD Architectural Consultancy Ltd ©2017

1. Copyright is vested with DBD Architectural Consultancy Ltd.

2. All dimensions to be checked on site before proceeding.

3. Contractor to check/adjust dimensions of new work to suit existing conditions.
Do not assume existing structure or details are plumb, square or level.

4. Contractor must notify the architect of any discrepancies before proceeding.

5. All drawings to be read in conjunction with all other consultants drawings and specs.

Rev	Date	Description
C	02.3.18	Minor amendments
B	01.2.18	Minor amendments
A	25.1.18	Red line site boundary added

DBD Architectural Consultancy

DBD Architectural Consultancy Ltd
50 Broad Street, Leek,
Staffordshire, ST13 5NS
01538 383118
mail@dbdconsultants.co.uk
www.dbdconsultants.co.uk

Client
Mr & Mrs J Grattidge
Halls Croft
Rudyard
ST13 8RN

Project
Detached garage to land to front
Halls Croft

Title
Site plan as proposed

Stage: Planning
Size: A3
Scale: 1:1250 & 1:200
Date: 19.1.18
Job No: 1770-100
Drawing Number: PL 03 C