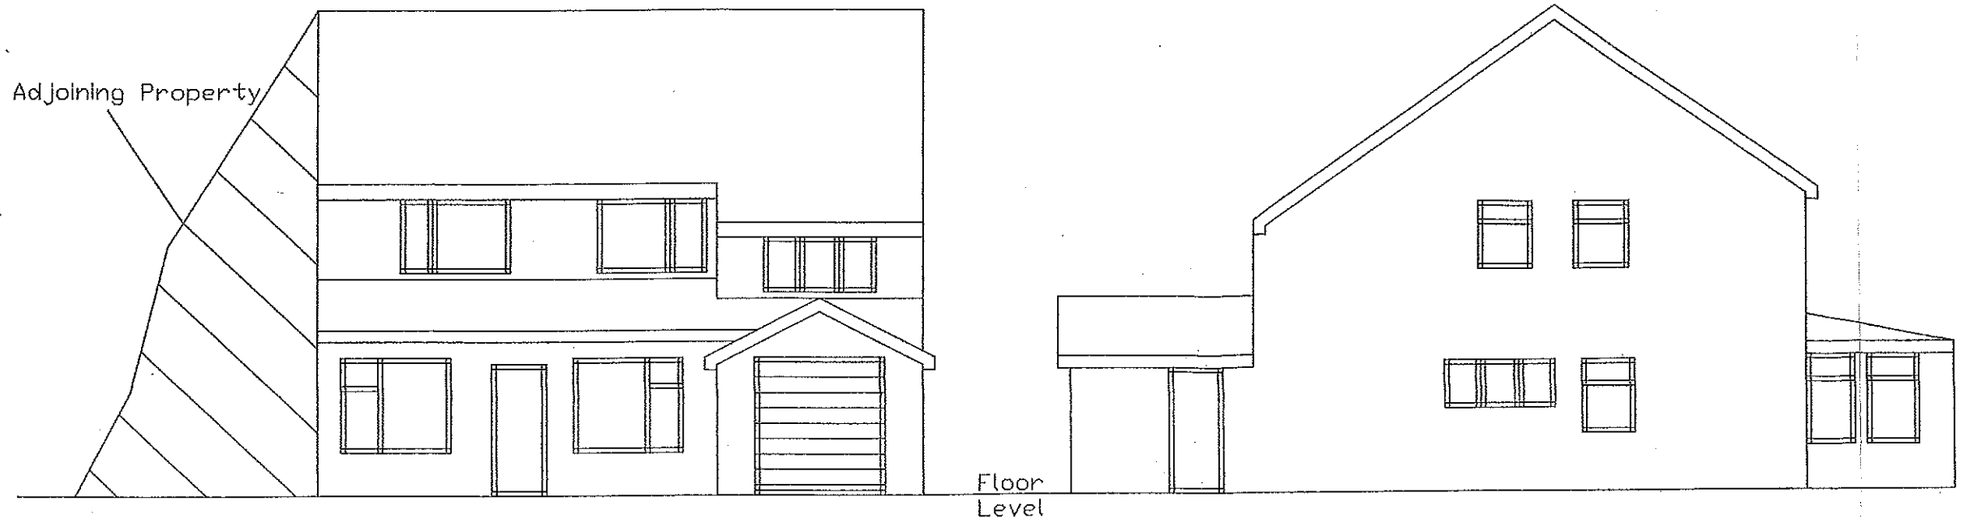

Front Elevation (Proposed)

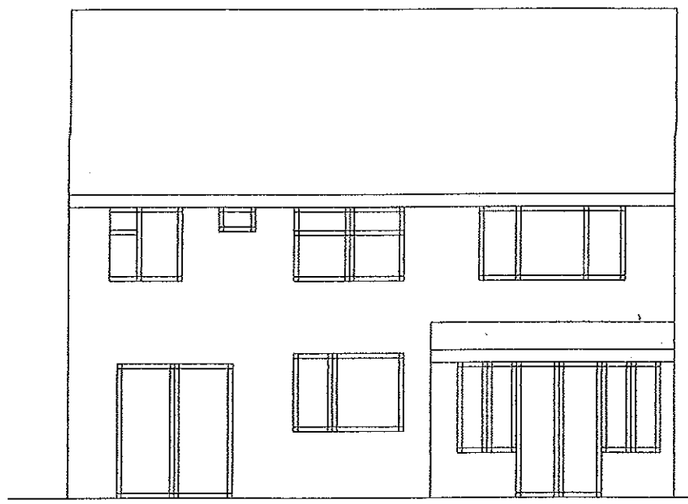

Rear Elevation (Proposed)

Side Elevation (Proposed)

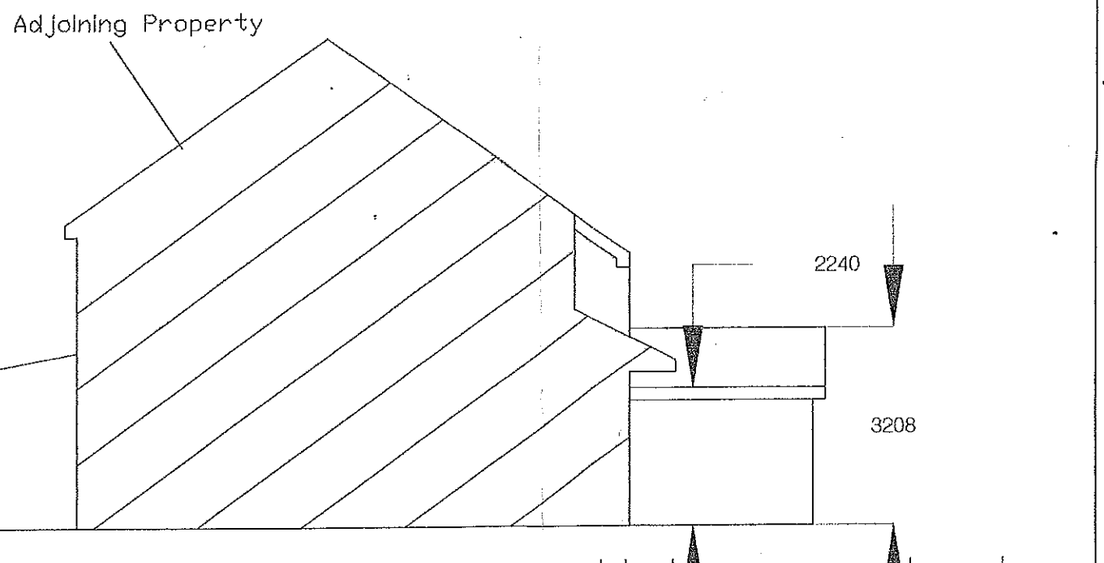

Side Elevation (Proposed)

No.	DATE	AMENDMENT DETAILS	CHECKED BY	DRAWN BY
REVISIONS				

PJL PLANS

PROJECT TITLE	Mr and Mrs O'Callaghan Proposed Building Works at 152, Ashbourne Road, Cheadle. ST10
DRAWING TITLE	Exisitng and Proposed Elevations
DRAWN BY: P. Lewis	PROJECT No.: 2012
CHECKED BY: PJL	DRAWING No.: 2 of 4
DATE: 08/03/18	
SCALE @ A3: 1:100	SHEET No.: 2 of 2 / REVISION: 0
CLIENT No.	

COMPUTER FILE REF.