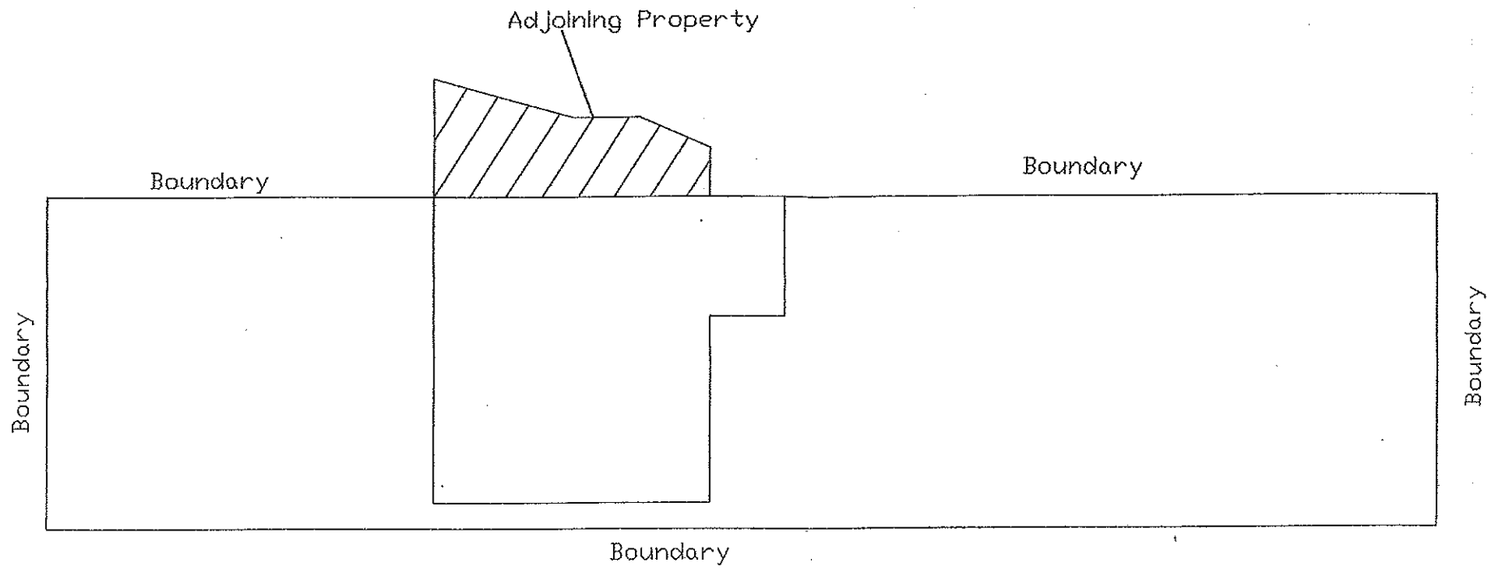

Site Plan(Existing)

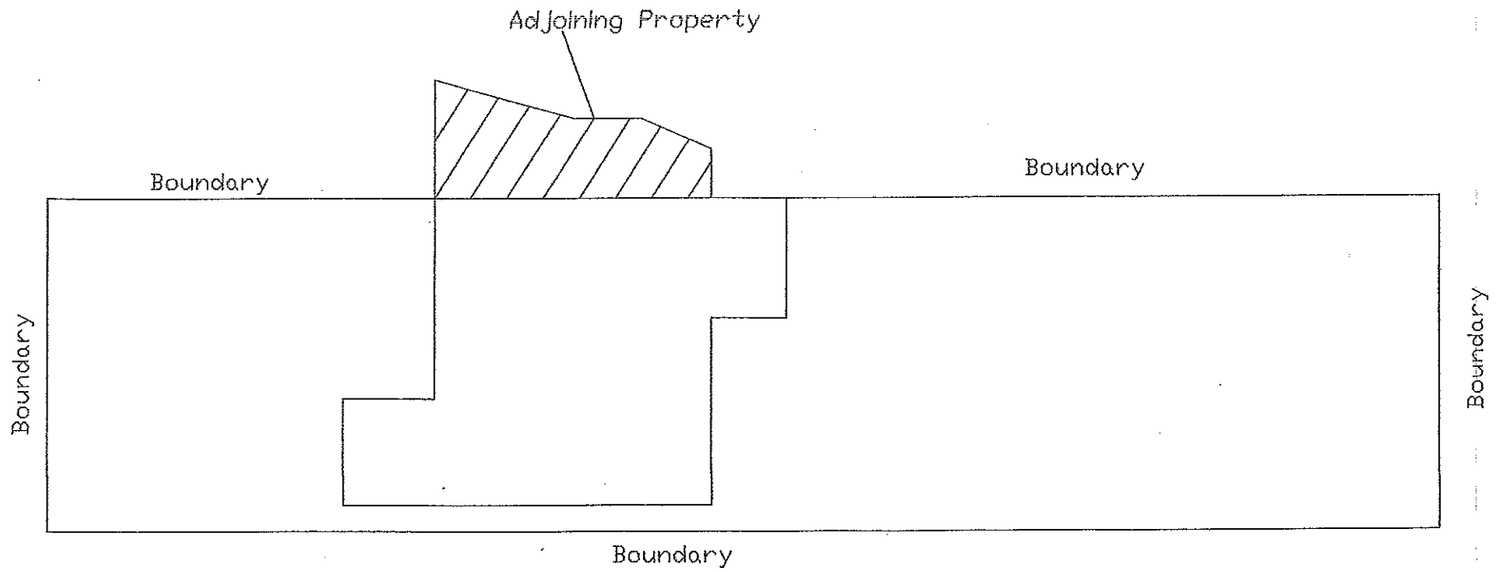

Site Plan(Proposed)

No.	DATE	AMENDMENT DETAILS	CHECKED BY	DRAWN BY
REVISIONS				

PJL PLANS

PROJECT TITLE
Mr and Mrs O'Callaghan
Proposed Building Works at 152, Ashbourne Road, Cheadle. ST10

DRAWING TITLE
Existing and Proposed Elevations

DRAWN BY: P. Lewis	PROJECT No.: 2012
CHECKED BY: PJL	DRAWING No.: 4 of 4
DATE: 08/03/18	
SCALE @ A3: 1:200	SHEET No.: 0614
CLIENT No.:	REVISION: 0

COMPUTER FILE REF.