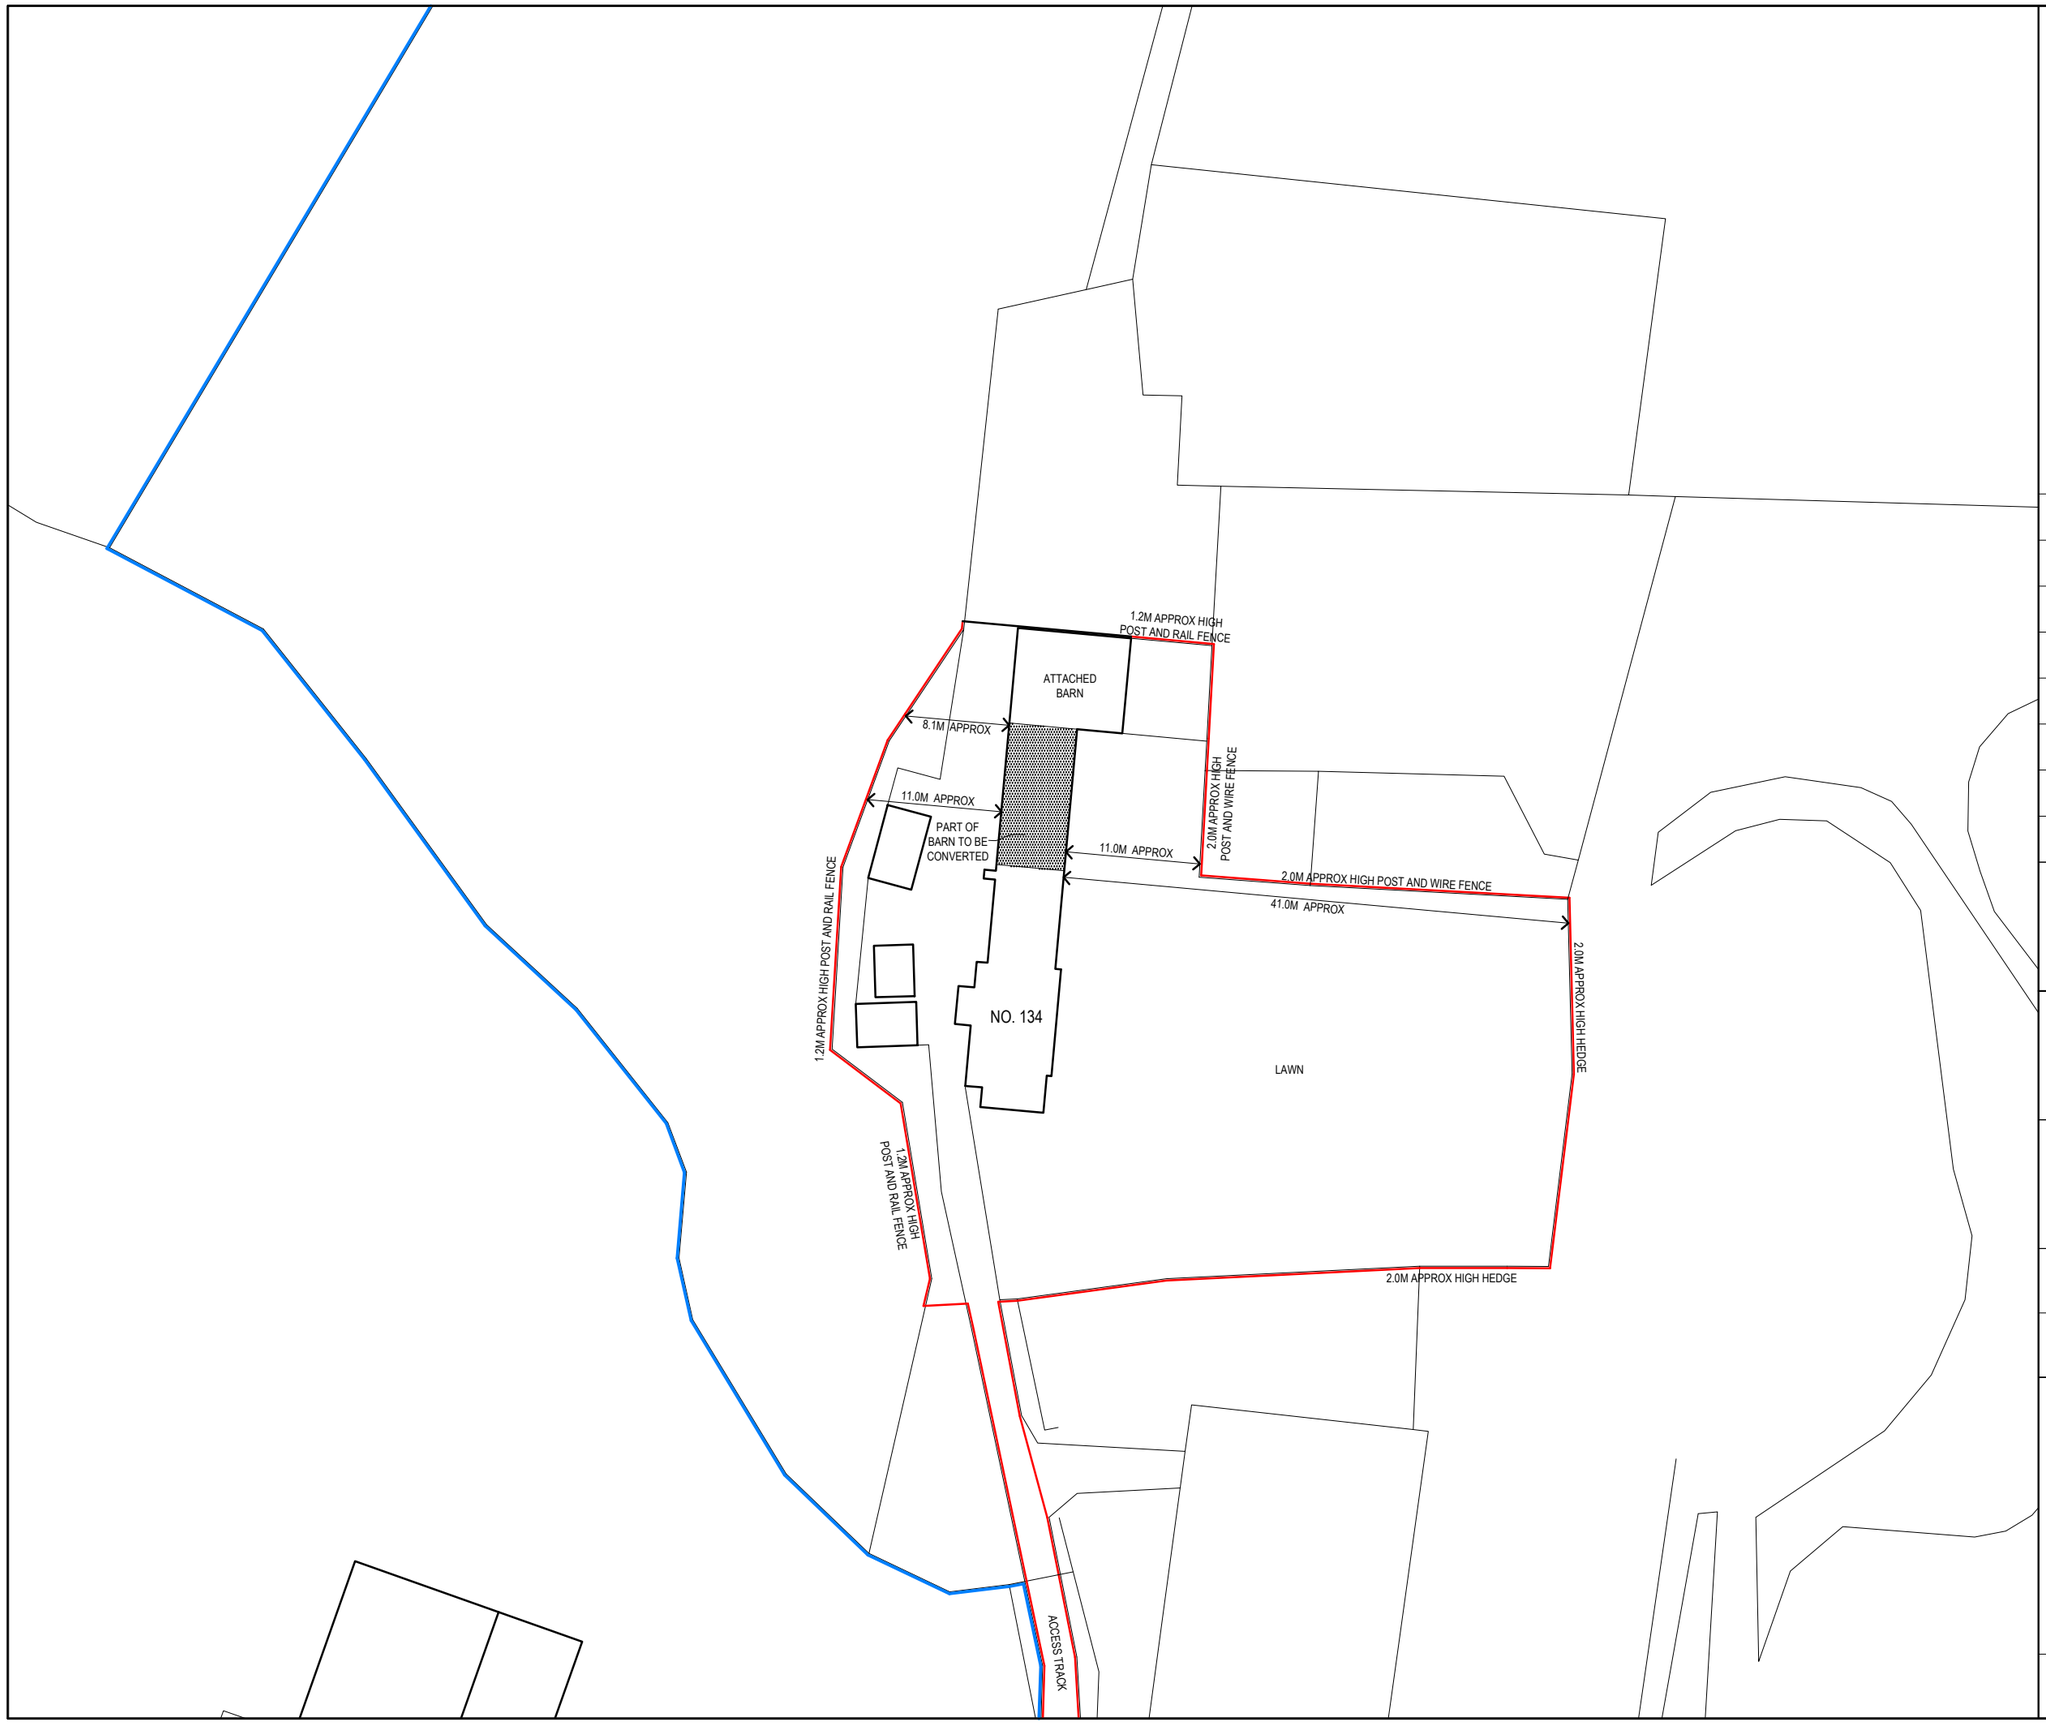

SCALE

0 20m

N

NOTES:

REV.	DESCRIPTION	DATE	INT.
B	DETAILS	DEC 17	DB
A	DETAILS	NOV 17	DB

PROJECT: UNDERWOOD HALL FARM - EXTEND DWELLING INTO BARN

CLIENT: MR. AND MRS. HEATHCOTE, UNDERWOOD HALL FARM, 1 34 MOW LANE, GILLOW HEATH, STAFFORDSHIRE, ST8 6RJ

TITLE: BLOCK PLAN

SCALE: 1:500 @A3

DATE: NOV 2017

DAVID BAILEY ARCHITECT LIMITED
Gillow Fold Farm, 26 Mow Lane,
Gillow Heath, Biddulph,
Staffordshire, ST8 6QQ
Tel: 01782 516355
E-mail: davidbailey.architect@btinternet.com

JOB NUMBER: 00745

DRAWING NUMBER: 3B