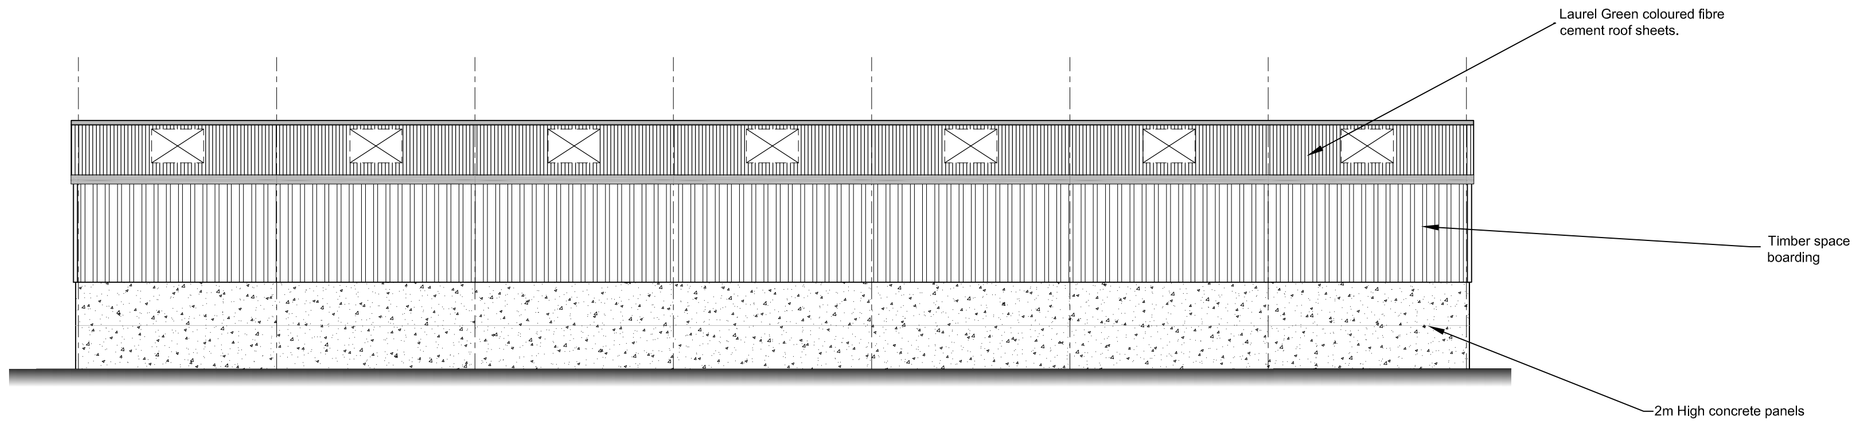

NORTH-EAST ELEVATION SCALE 1:100

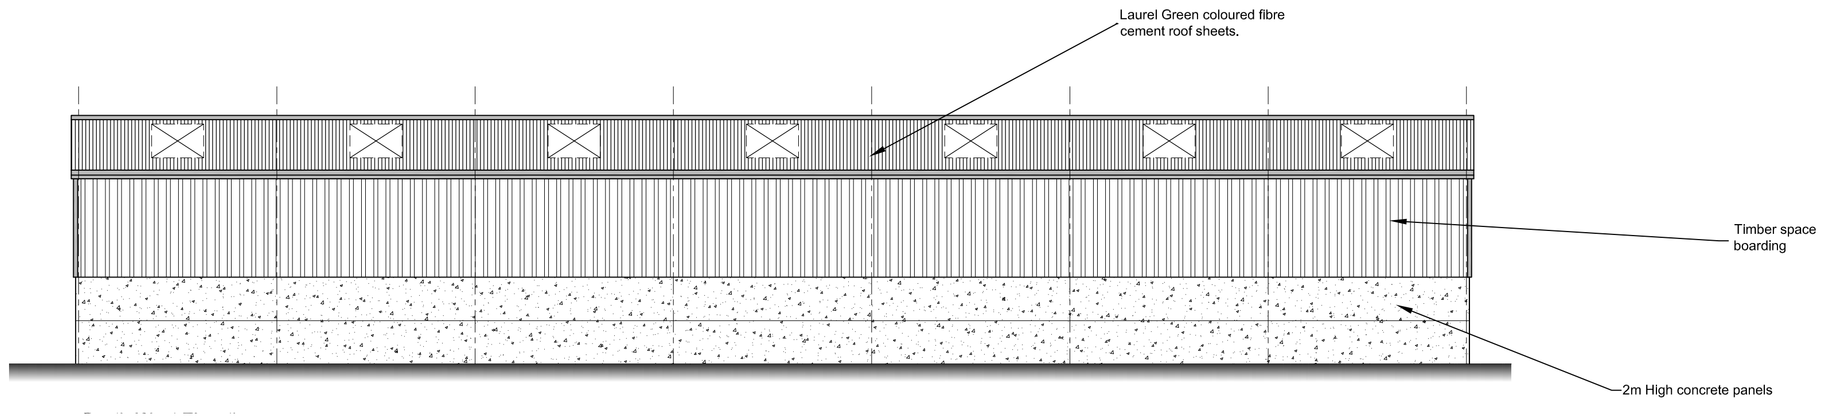

SOUTH-WEST ELEVATION SCALE 1:100

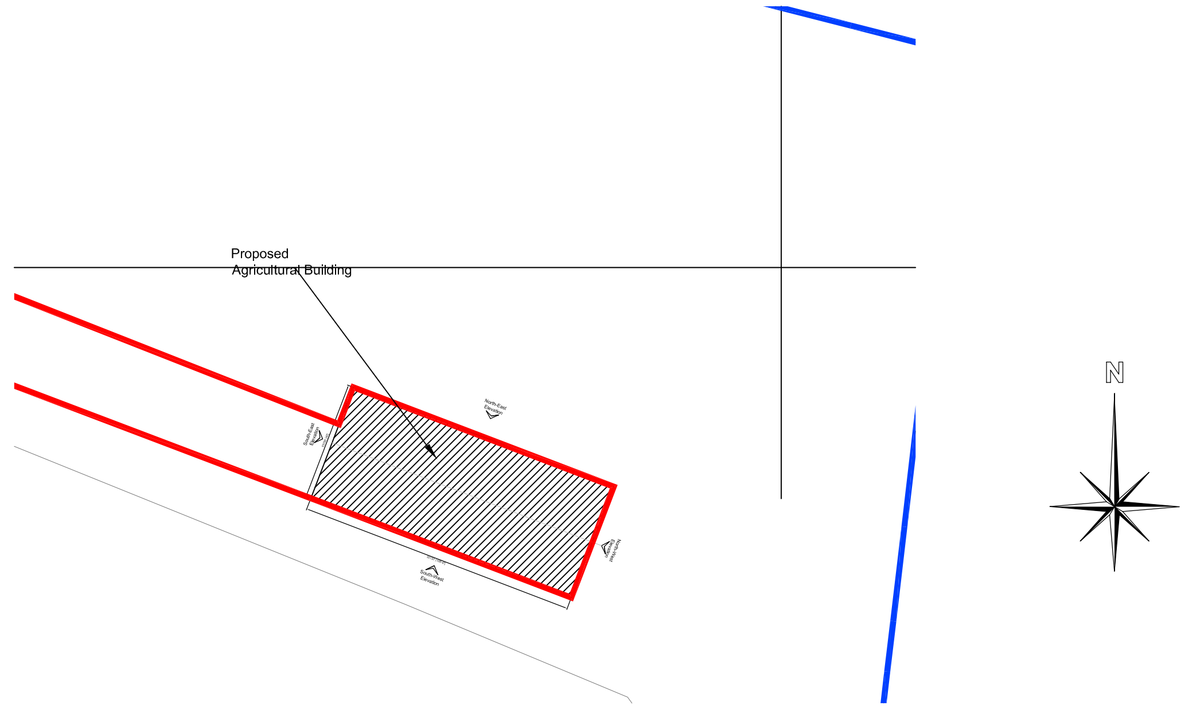

SITE PLAN SCALE 1:500

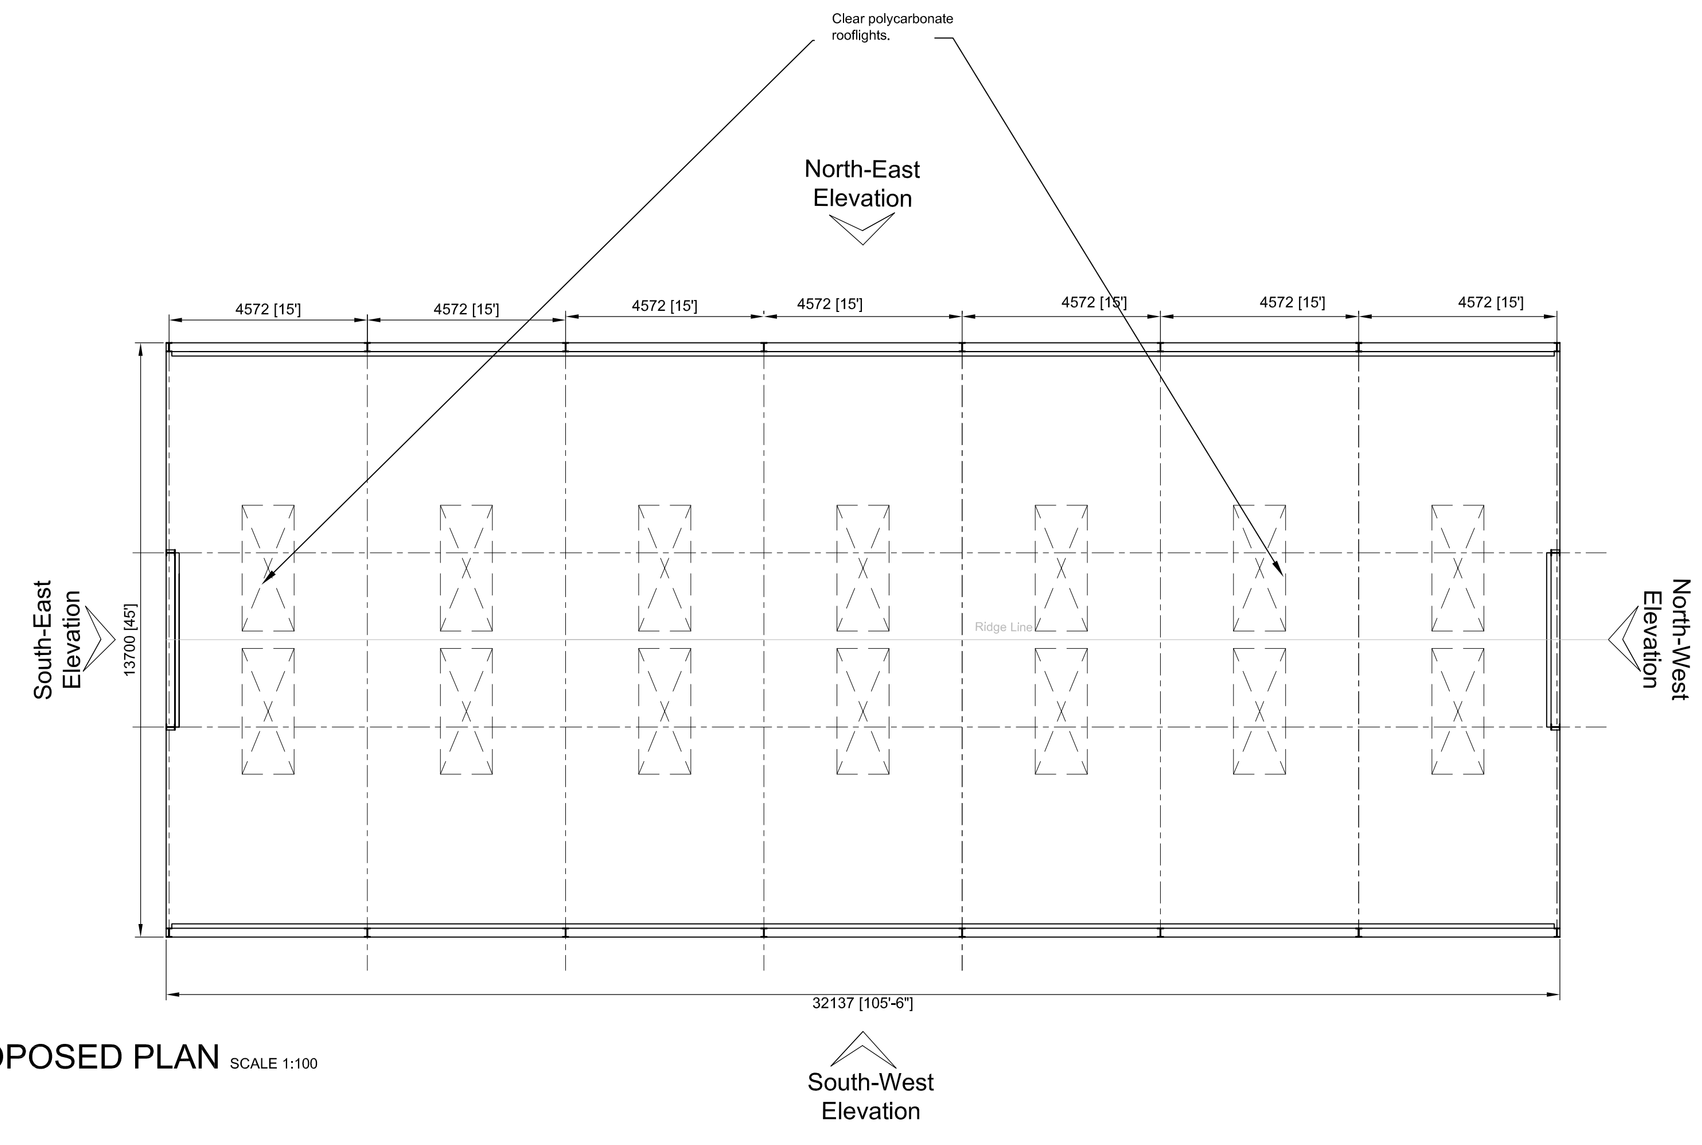

PROPOSED PLAN SCALE 1:100

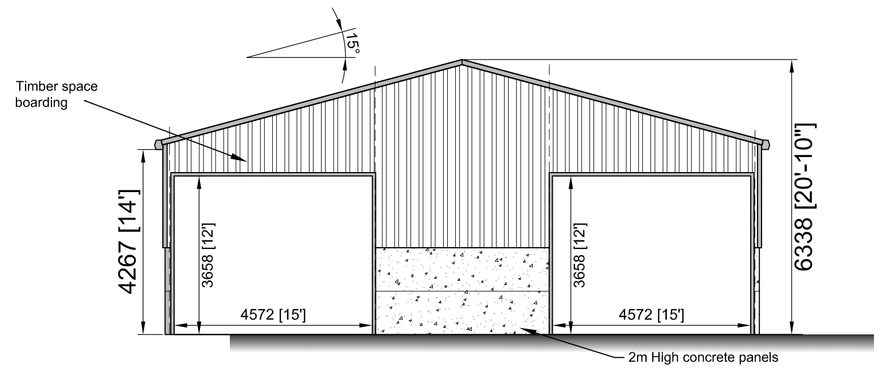

SOUTH-EAST ELEVATION SCALE 1:100

Areas (approximately)
Internal - 423m²
External - 440m²

Rev	Date	Description
A	13.3.18	Proposed location ammended

M J BARRETT
CONSTRUCTIONS

Brookside Business Park
Brookside Road
Uttoxeter Staffs.
ST14 8AT
tel 01889 564253 fax 01889 564210

Client
Mr C McGuiness

Project
Proposed General Purpose Building
Ivy House Farm
Stanley Village
Stoke-on-Trent
ST9 9LX

Title
Proposed Plan, Elevations & Site

Drawn	Date
DD	March 2018
Checked	Scale
.	As Shown@ A1

Status
Planning

Drg No.	Rev
3997 - 01	A

DO NOT SCALE. IF IN DOUBT ASK

This drawing is Copyright. It is sent to you in confidence. It must not be copied or disclosed to third parties without our written permission. It remains our property and must be returned on request.