

Section Y1-Y1 Scale 1:100



Section X1-X1 Scale 1:100

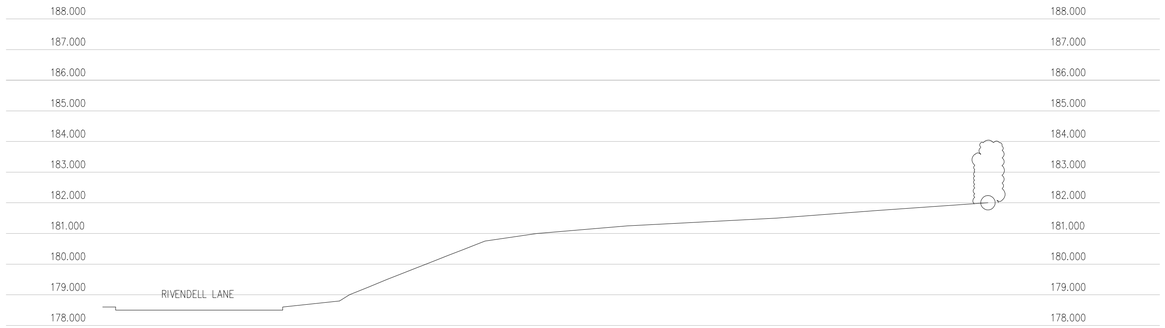

Section X2-X2 Scale 1:100

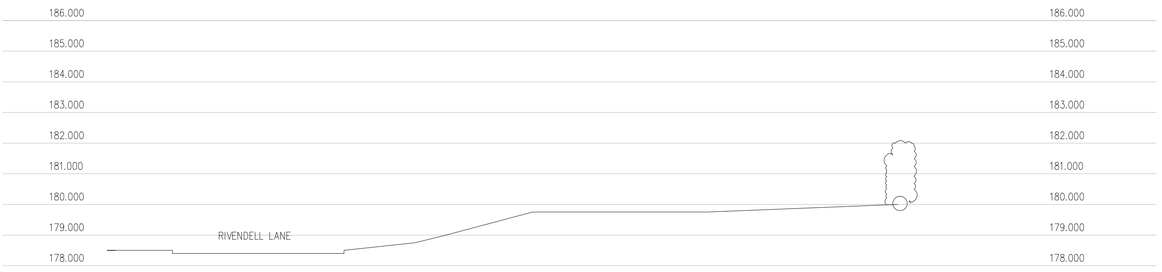

Section X3-X3 Scale 1:100

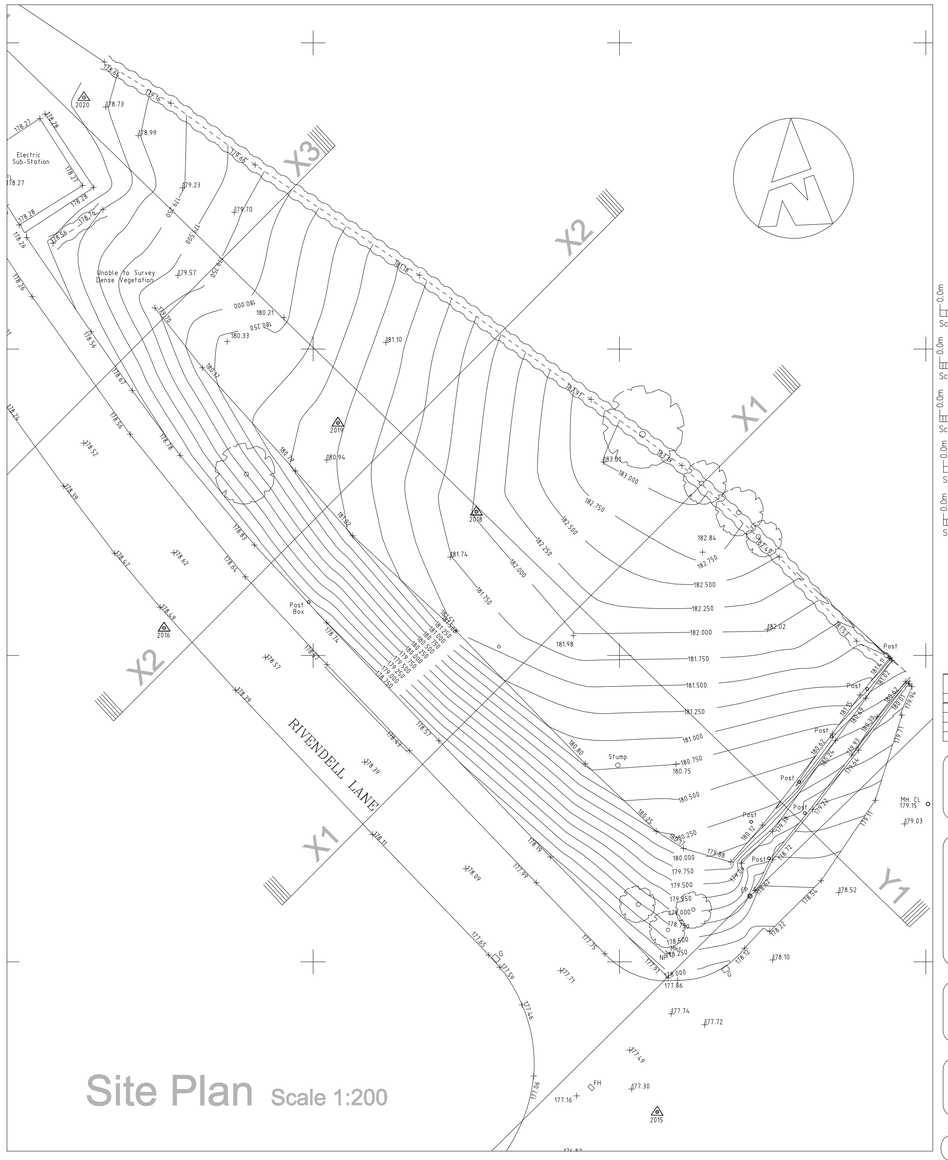

Site Plan Scale 1:200

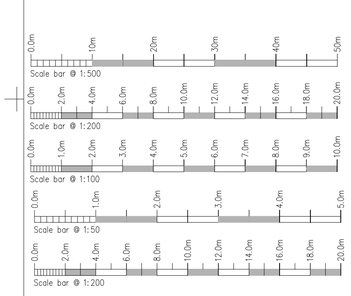

Rev.	Drawn	Comments.	Date

Client:
Birchendel Holdings Ltd.

Project:
Proposed Residential Development on Land off Rivendell Lane, Birchall, Leek. Staffordshire.

Title:
Site Plan & Sections as Existing.

Status:
Survey as Existing

Paper Size A1: Drawn: ACB August 2017 Drawing Ref: 1448-21

MAC ARCHITECTURAL DESIGN LTD
Moorland House, 123 Moorland Road, Burslem, ST6 1JD.
T:01782 503302 E:admin@mac-arch.co.uk