




NORTH-EAST ELEVATION SCALE 1:100

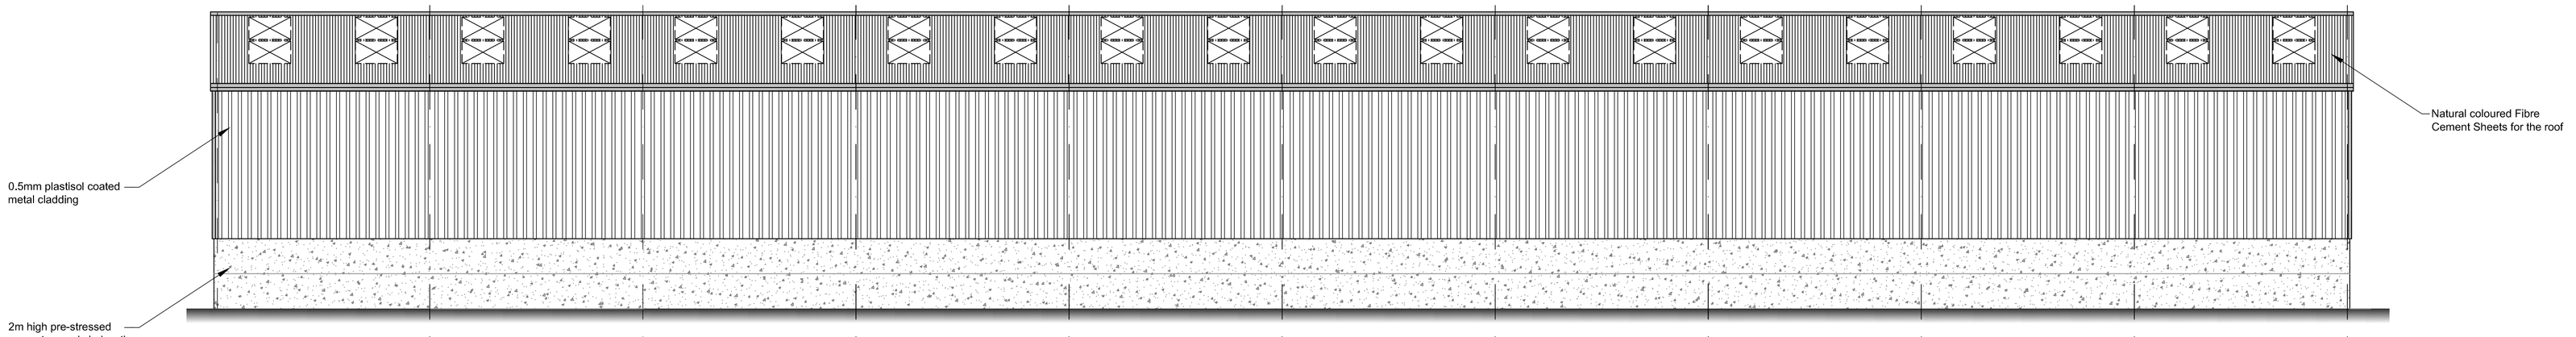


SOUTH-WEST ELEVATION SCALE 1:100

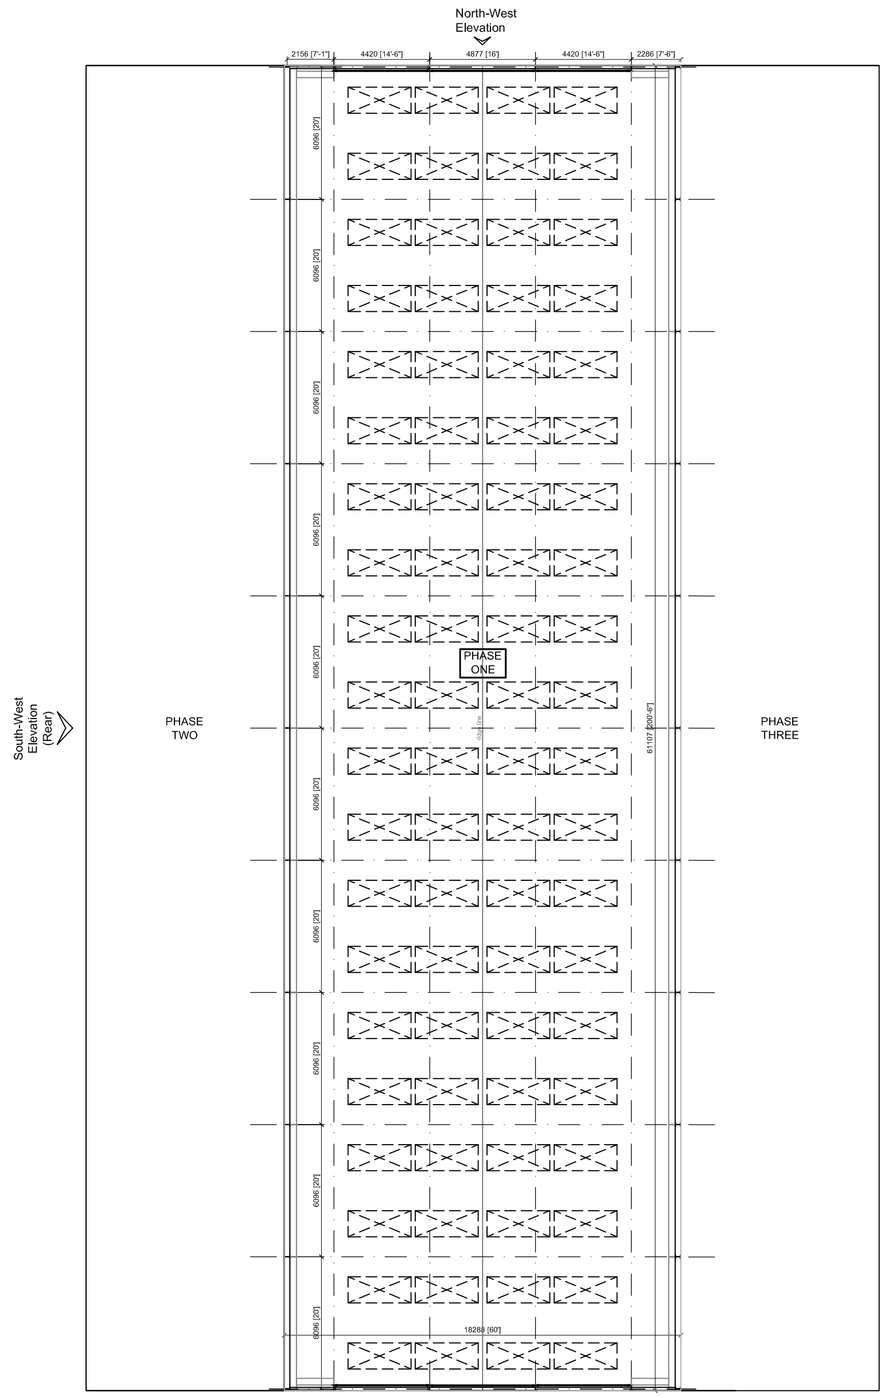

PROPOSED PLAN SCALE 1:200

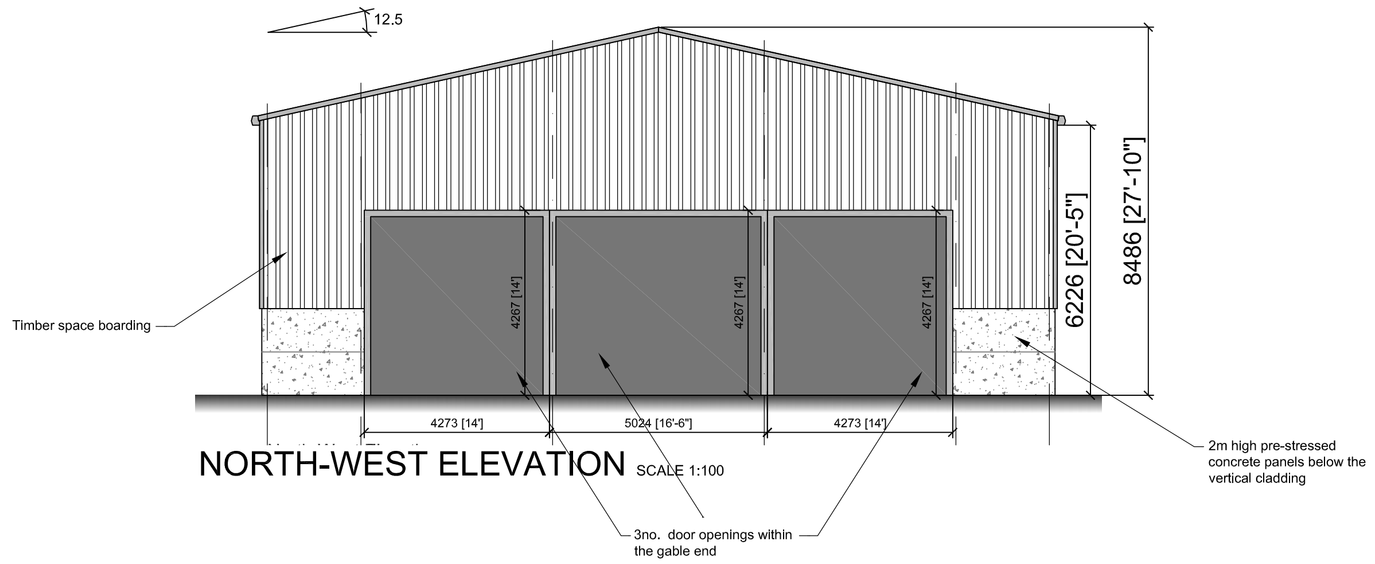

NORTH-WEST ELEVATION SCALE 1:100

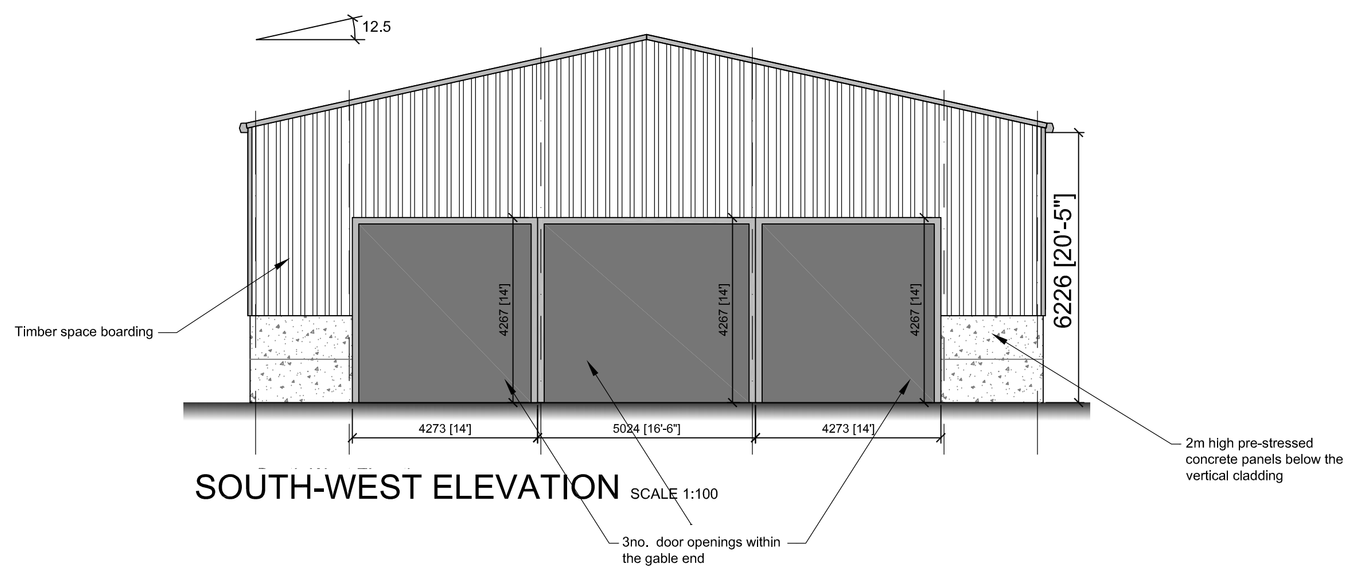

SOUTH-WEST ELEVATION SCALE 1:100

Areas (approximately)
Internal - 1080m²
External - 1114.8m²

Rev	Date	Description
B	22.1.18	Elevation Amended
A	12.1.18	Centre door added to the gable

M J BARRETT
CONSTRUCTIONS
Brookside Business Park
Brookside Road
Uttoxeter Staffs.
ST14 8AT
tel 01889 564253 fax 01889 564210

Client
Mr D Clement

Project
Proposed Cubicle Shed
Ball Green Farm
Gorsey Bank, Norton
Stoke-on-Trent
ST6 8AR

Title
Proposed Plans & Elevations Phase1

Drawn	Date
DD	9.1.18
Checked	Scale
.	As Shown @ A1

Status
Planning

Drg No.	Rev
3933-01	B

This drawing is Copyright. It is sent to you in confidence. It must not be copied or disclosed to third parties without our written permission. It remains our property and must be returned on request.