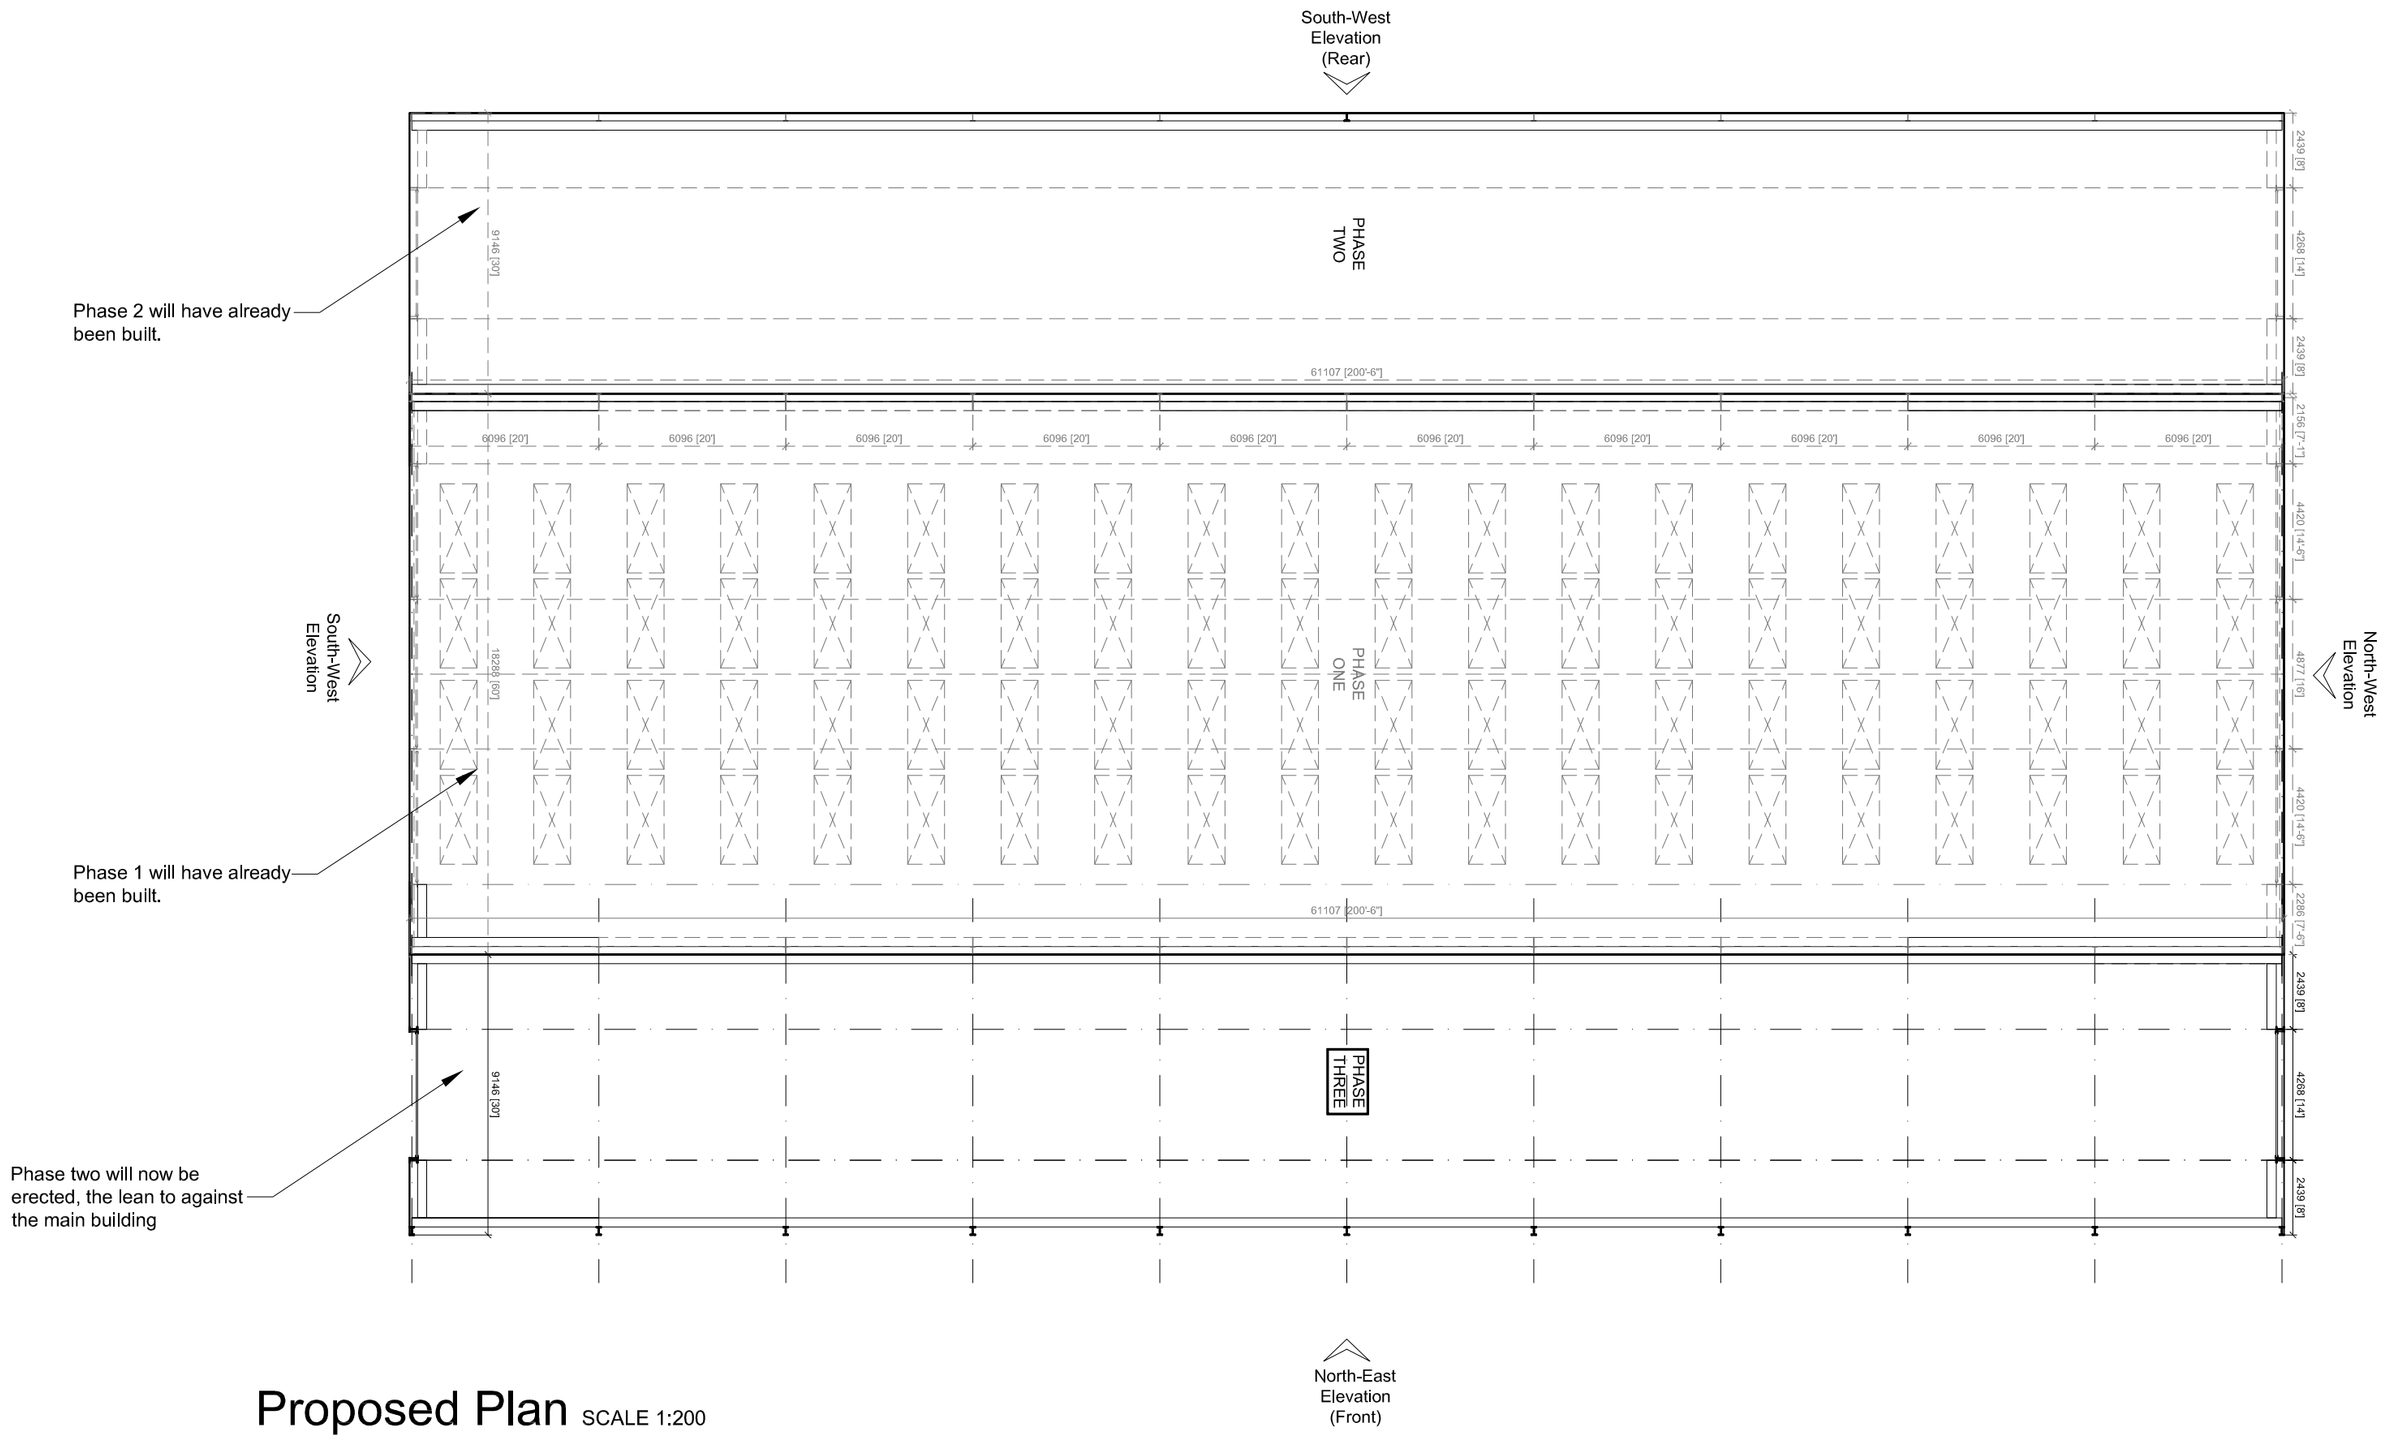


Proposed Plan SCALE 1:200

Areas (approximately)
Internal - 540m²
External - 558m²

Rev	Date	Description
A	12.1.18	Door added to the centre of the gable end. Ph 1

M J BARRETT
CONSTRUCTIONS
Brookside Business Park
Brookside Road
Uttoxeter Staffs.
ST14 8AT
tel 01889 564253 fax 01889 564210

Client
Mr D Clement

Project
Proposed Cubicle Shed
Ball Green Farm
, Gorsey Bank, Norton
Stoke-on-Trent
ST6 8AR

Title
Proposed Plan
Phase 3

Drawn	Date
DD	11.01.18
Checked	Scale
.	As Shown @ A2

Status
Planning

Drg No.	Rev
3933-06	A

DO NOT SCALE. IF IN DOUBT ASK

This drawing is Copyright. It is sent to you in confidence. It must not be copied or disclosed to third parties without our written permission. It remains our property and must be returned on request.