
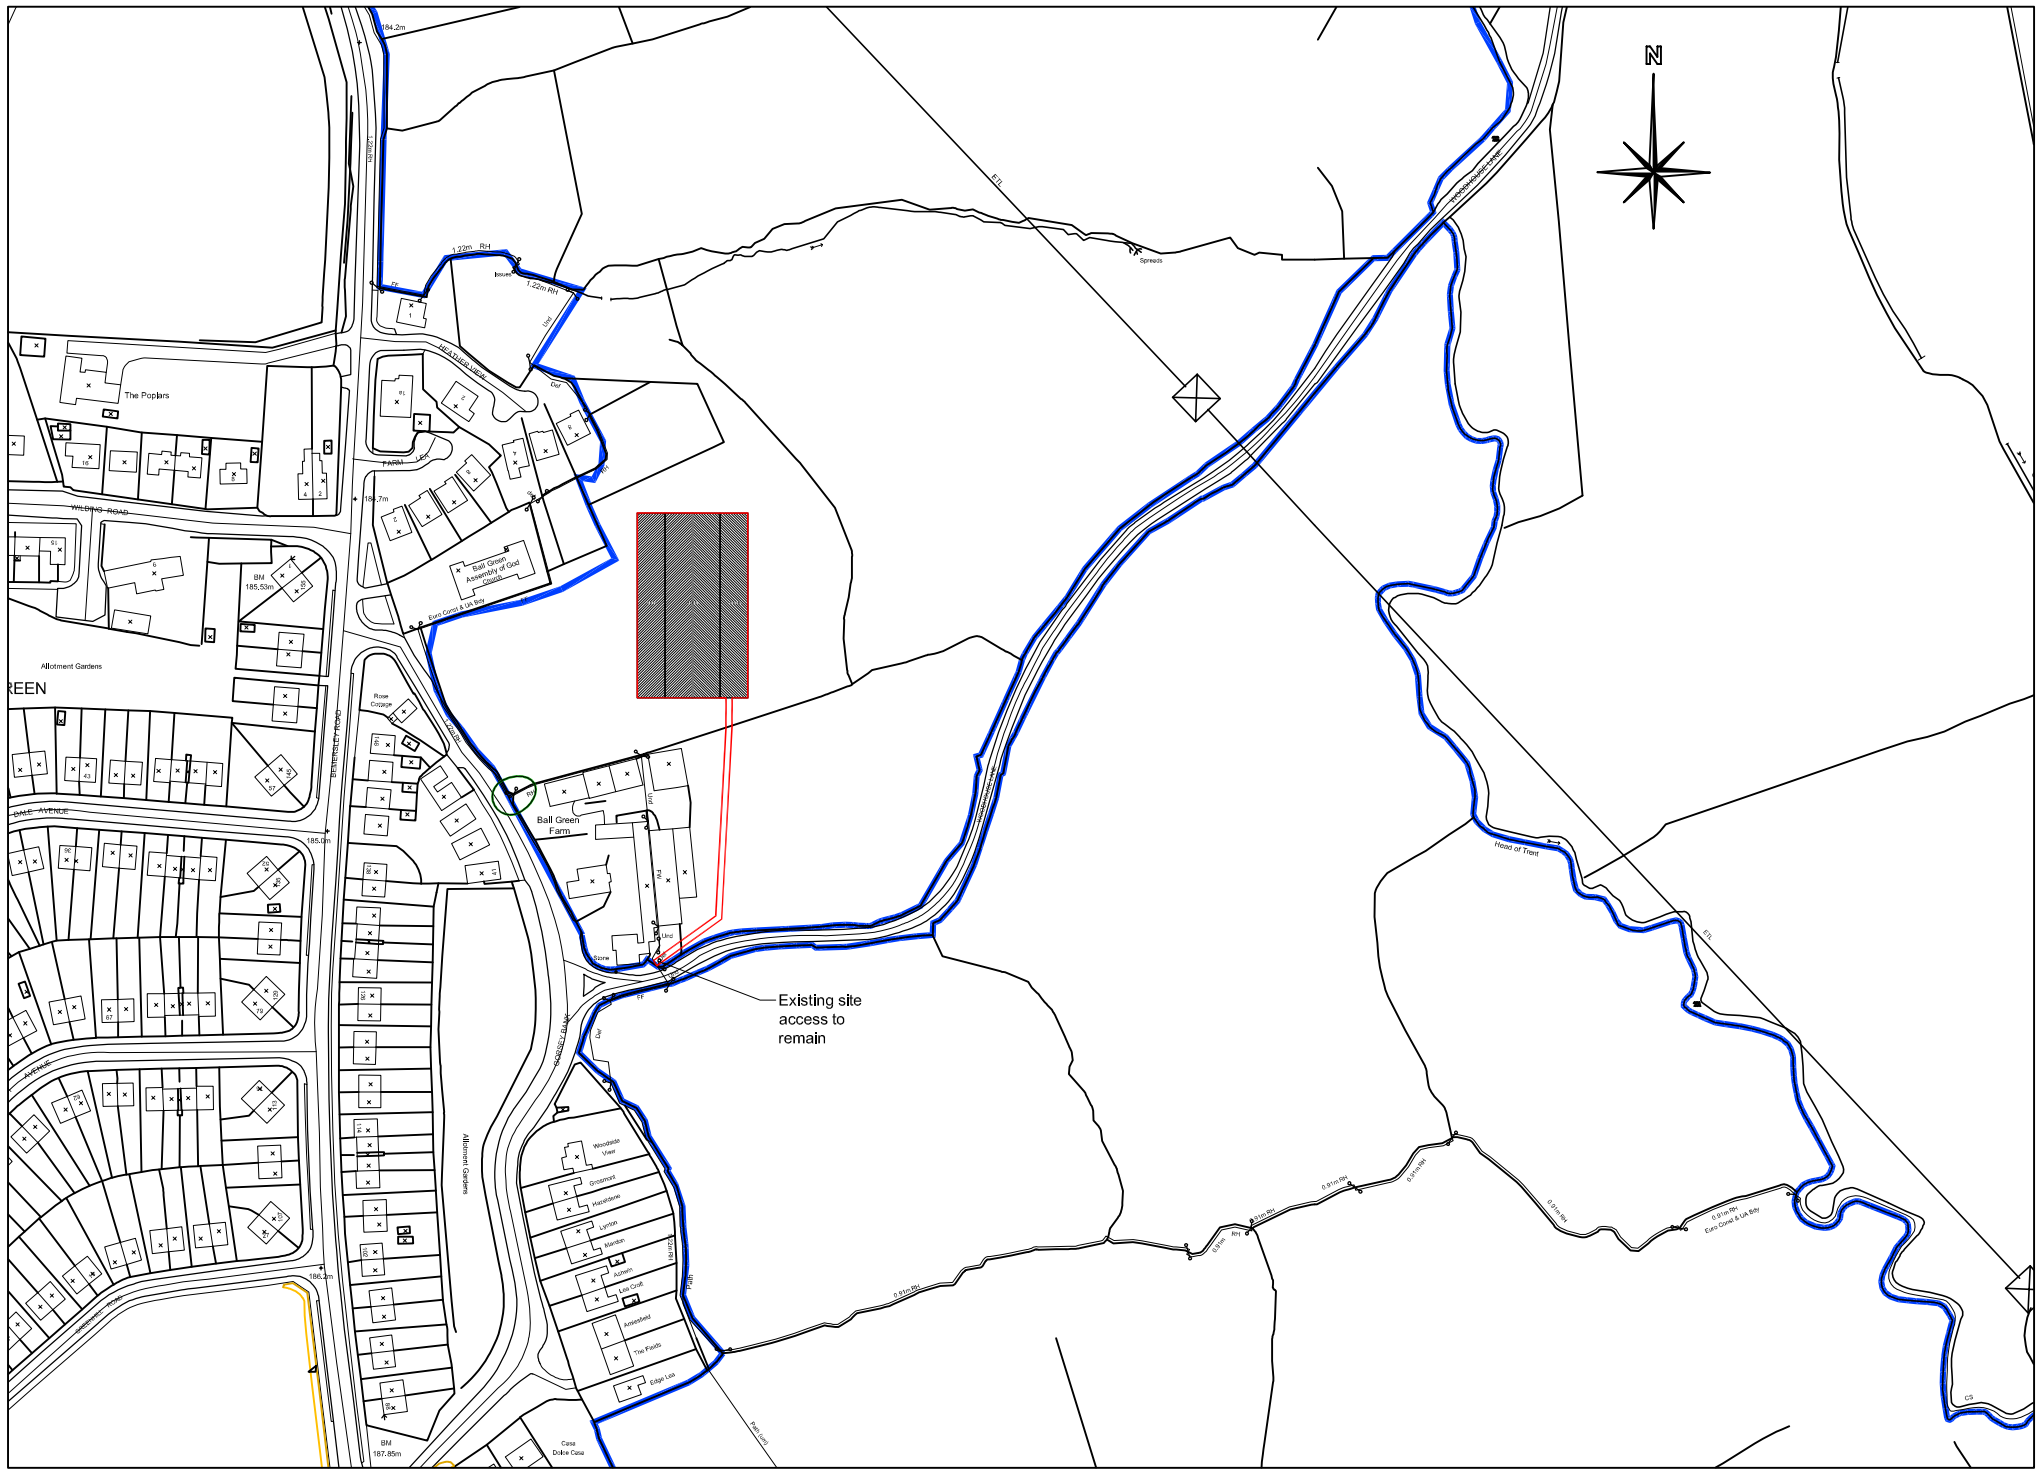


SITE LOCATION PLAN

SCALE 1:1250

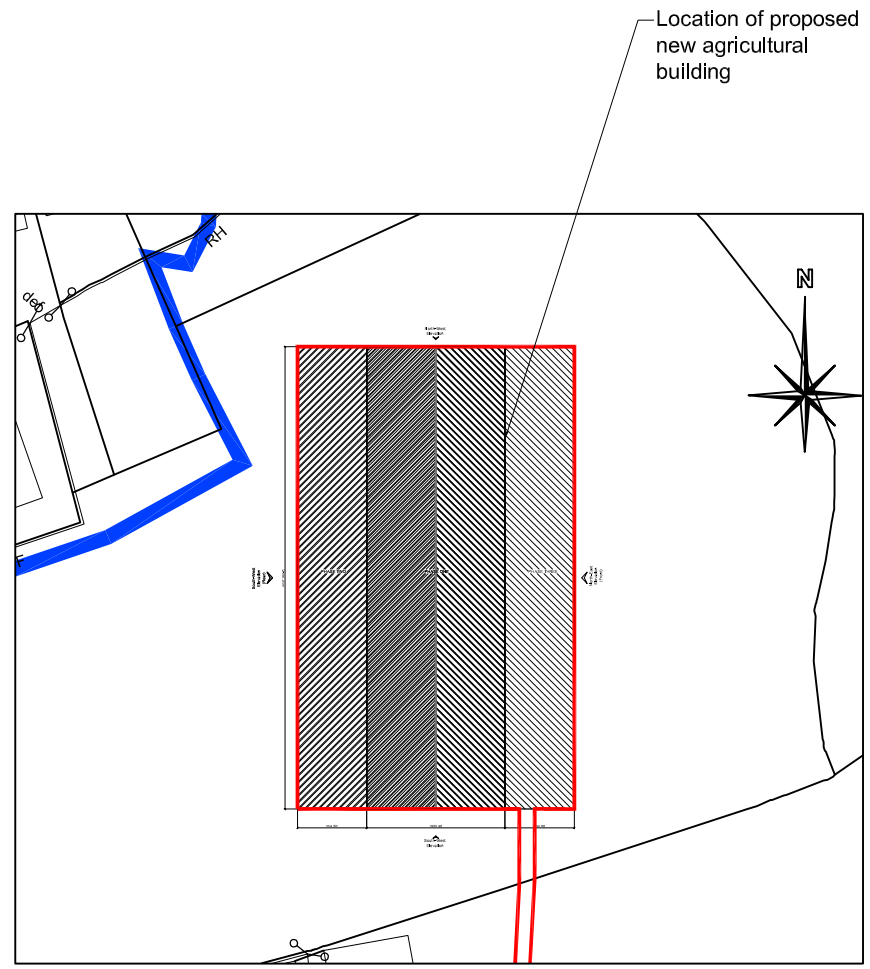

BLOCK PLAN SCALE 1:500

Rev.	Date	Description
A	15.1.18	Access changed from the top of the site to the bottom of the site

M J BARRETT
CONSTRUCTIONS
Brookside Business Park
Brookside Road
Uttoxeter Staffs.
ST14 8AT
tel 01889 564253 fax 01889 564210

Client
Mr D Clement

Project
Proposed Cubicle Shed
Ball Green Farm,
Gorsey Bank, Norton
Stoke-on-Trent
ST68AR

Title
Location & Proposed Site Plan
Phase 3

Drawn DD	Date 9.1.18
Checked .	Scale As Shown @ A3

Status
Planning

Drg No.	Rev
3933-08	A

This drawing is Copyright, it is sent to you in confidence, it must not be copied or disclosed to third parties without our written permission, it remains our property and must be returned on request.