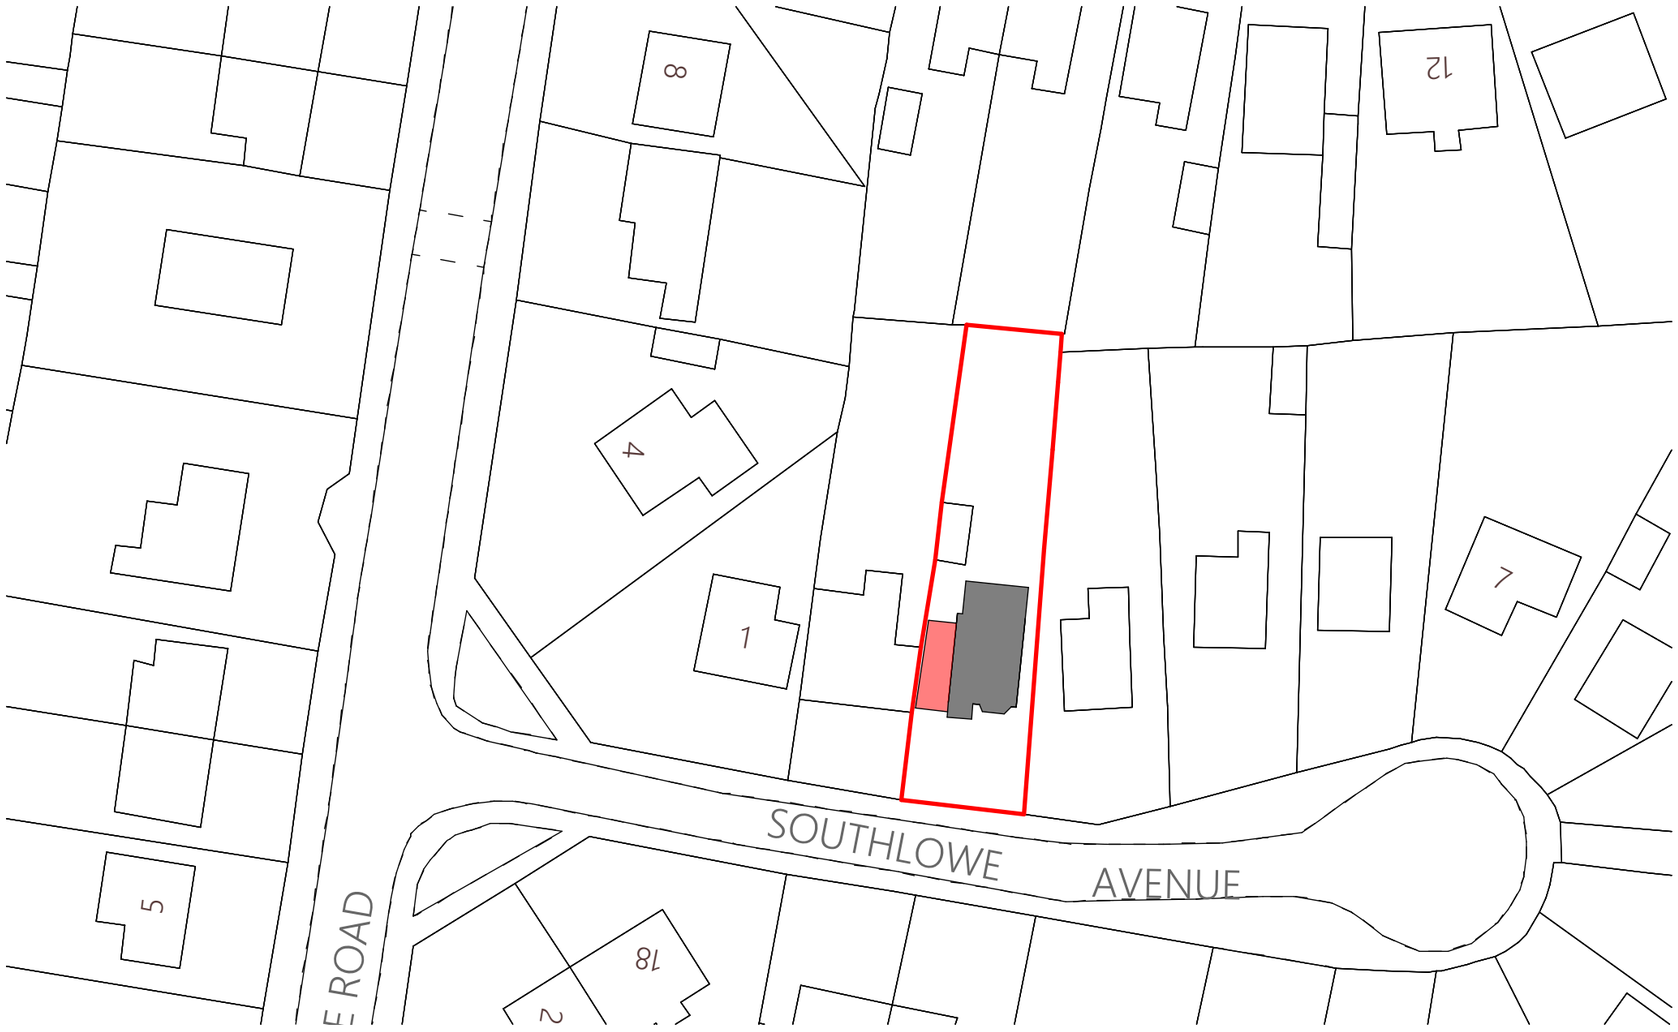

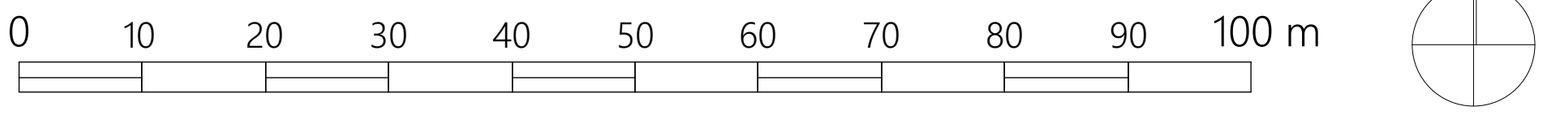

Client.
Mr & Mrs D Blackburn
3 Southlowe Avenue
Werrington

Project.
Proposed Extension to Dwelling

Scale	Sheet Size	Issue Date
1:500	A3	15/03/2018

Title.
Site Plan

Drawing Number	/ (Revision)	Revison ID
DB-01-03		