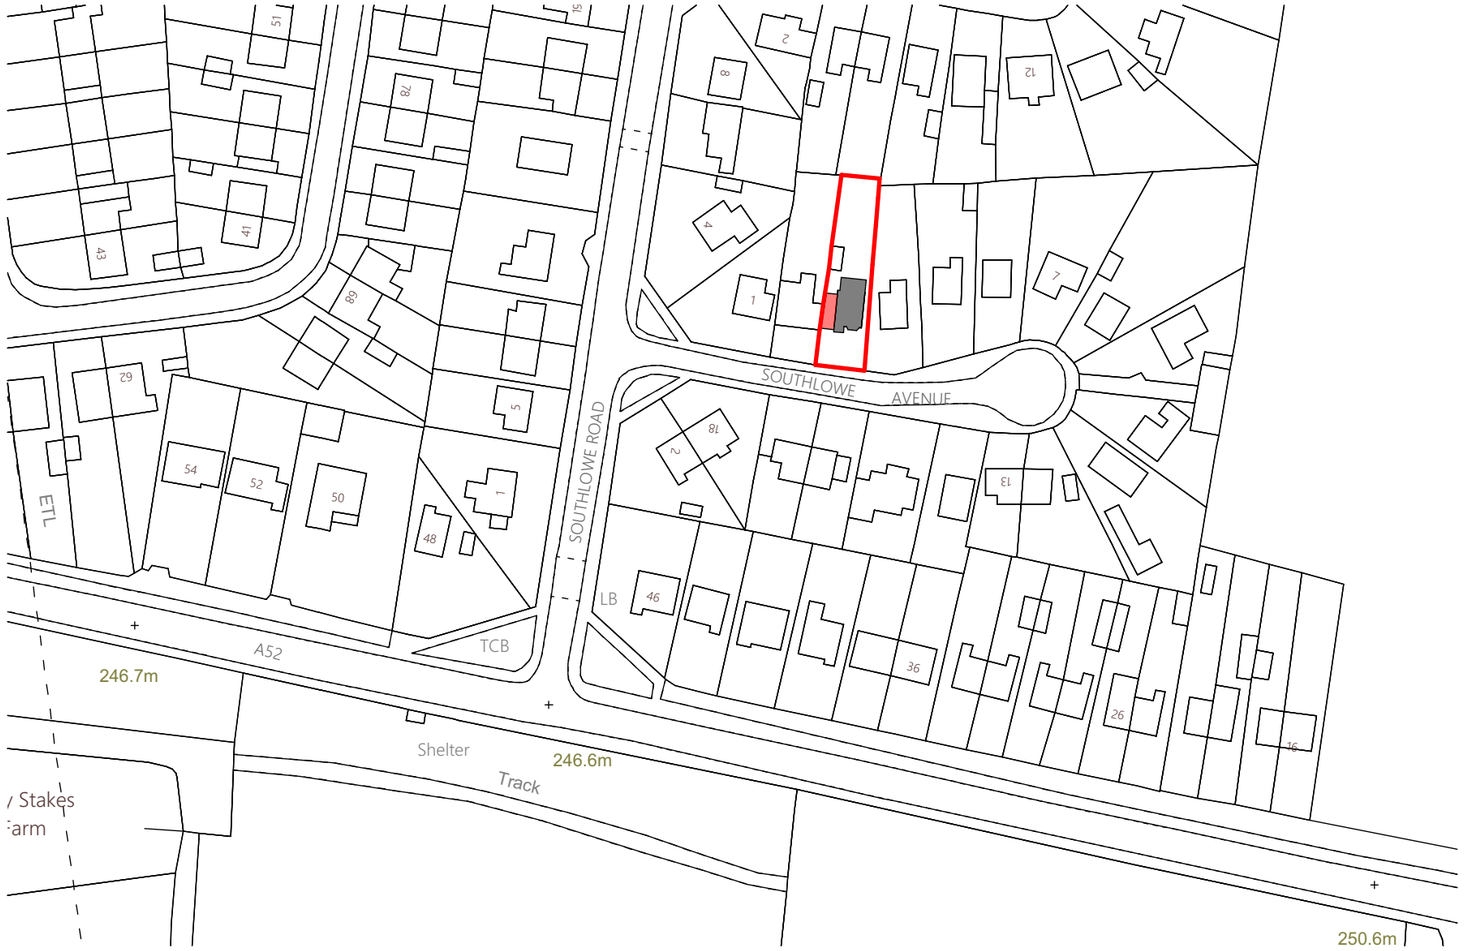

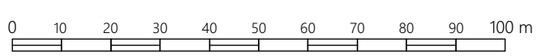

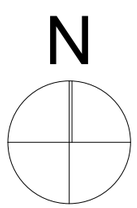

Client.
Mr & Mrs D Blackburn
3 Southlowe Avenue
Werrington

Project.
Proposed Extension to Dwelling

Scale	Sheet Size	Issue Date
1:1250	A3	15/03/2018

Title.
Location Plan

Drawing Number	/ (Revision)	Revison ID
DB-01-04		