THE SMITHFIELD CENTRE

Note:
Contractor is to verify all dimensions and levels on site prior to site works commencement. Under no circumstances are any dimensions or levels to be scaled from this drawing number for the purpose of manufacturing components. Contractor to report any discrepancies to the Designer.

FIRST FLOOR PLAN

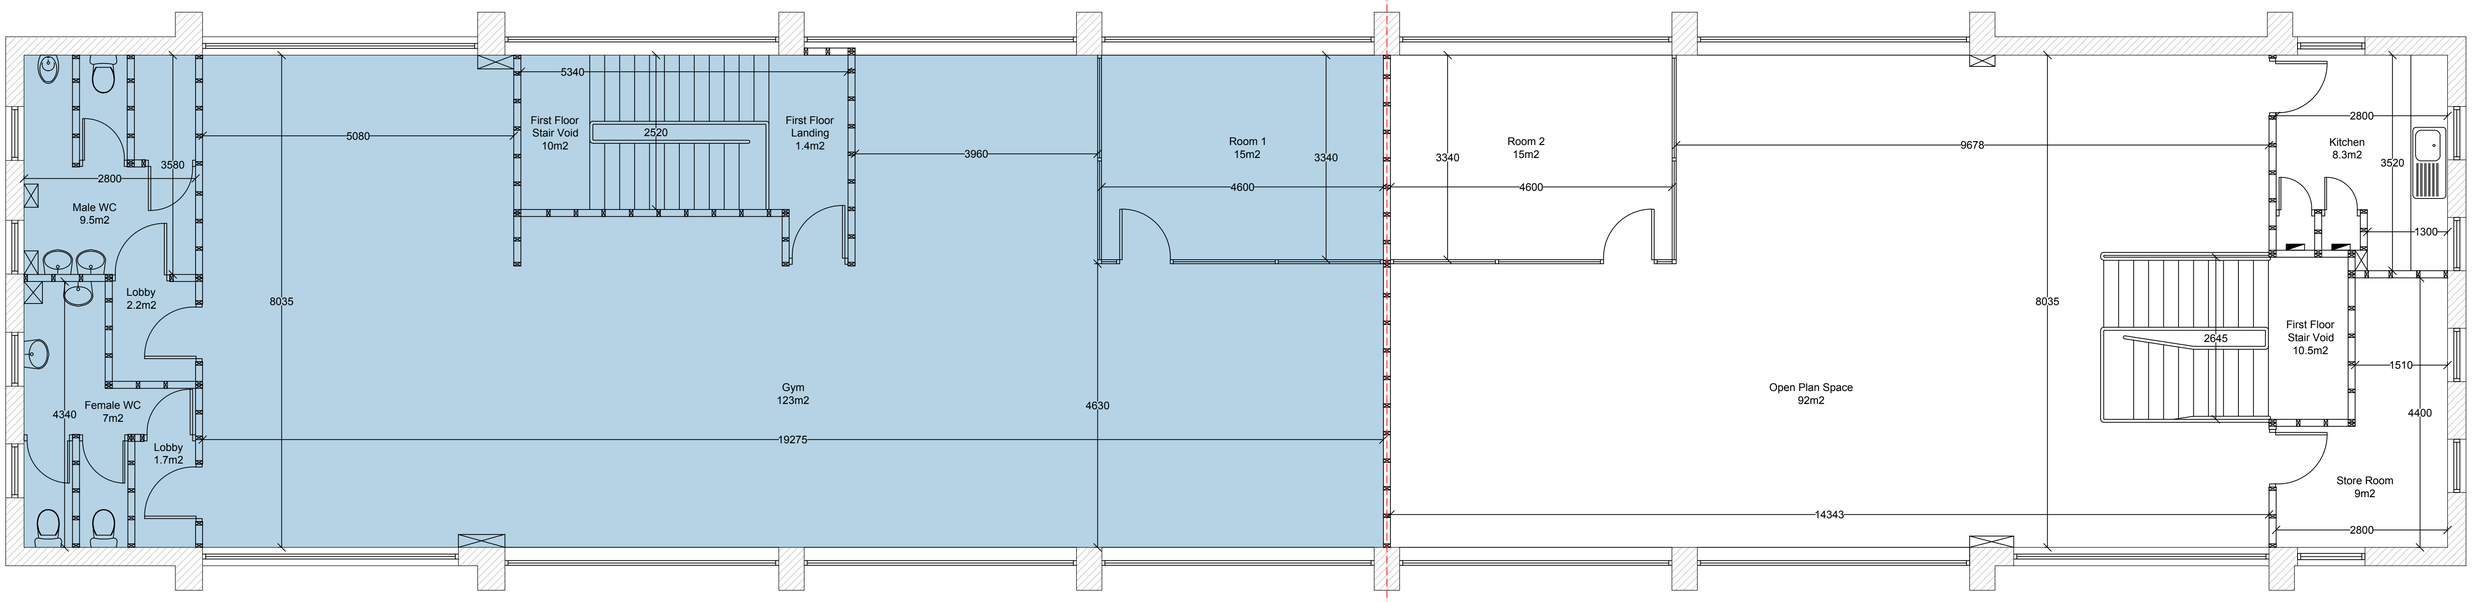

GROUND FLOOR PLAN

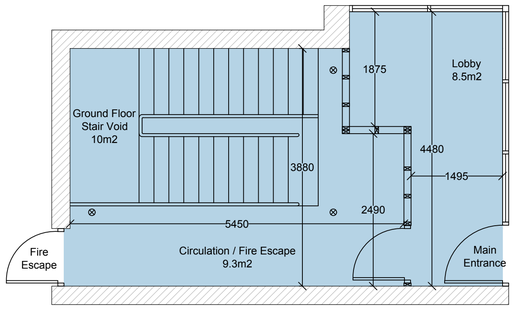

GROUND FLOOR PLAN

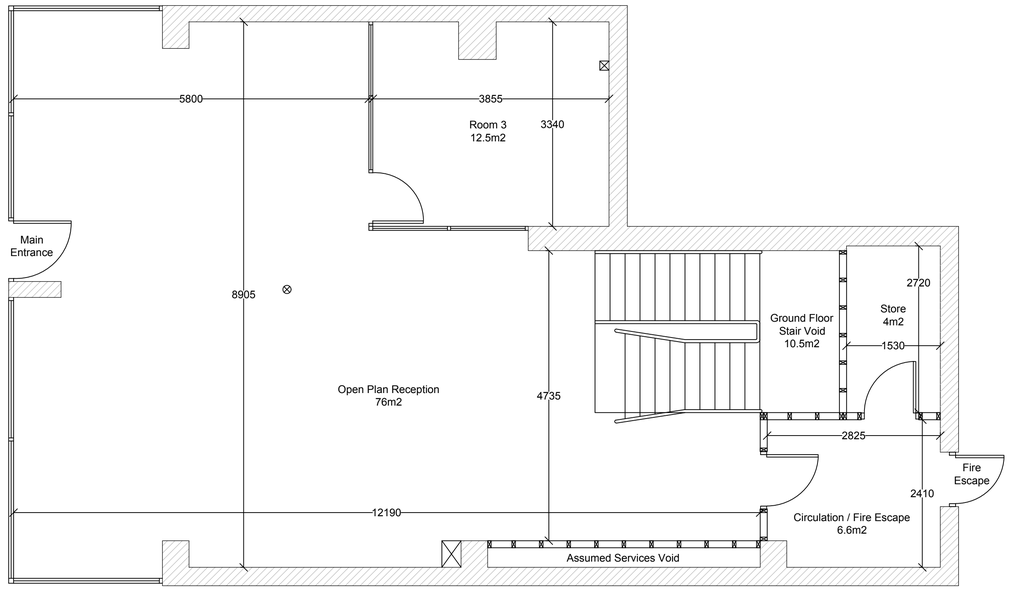

REVISION	DESCRIPTION	DATE
A	CONSTRUCTION	14/03/18
-	CONSTRUCTION	27/11/17

SCALE		SIGNATURE	DATE
1:50	DRAWN	MAB	NOV 2017
ORIGINAL SIZE A1	CHECKED	MB	NOV 2017
	APPROVED	MB	NOV 2017

This drawing is copyright and may not be reproduced or made use of unless expressly agreed by Bradbury Consulting Ltd

CLIENT

Dean Property Group Ltd
Springfield House
Water Lane
Wilmslow
Cheshire
SK9 5BG

PROJECT

The Smithfield Centre
Haywood Street, Staffordshire, Leek
ST13 5JW

BRADBURY CONSULTING
Beech Lane, Wilmslow, Cheshire, SK9 5ER
WEB: www.bradbury-consulting.co.uk
TEL: 01625 522 209

TITLE

AS EXISTING FLOOR PLANS

JOB NUMBER

2017.090

DRAWING NUMBER

2017.090.001A