

North Elevation. Building B



East Elevation. Building B

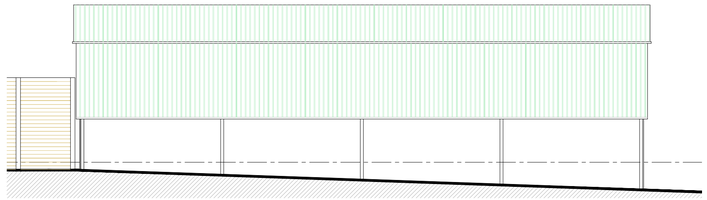

West Elevation. Building B

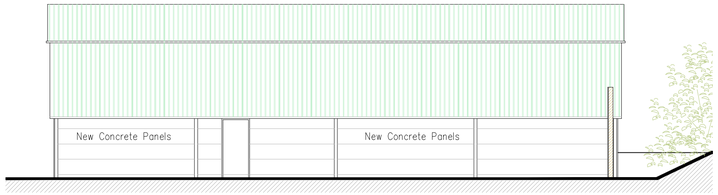

South Elevation. Building A

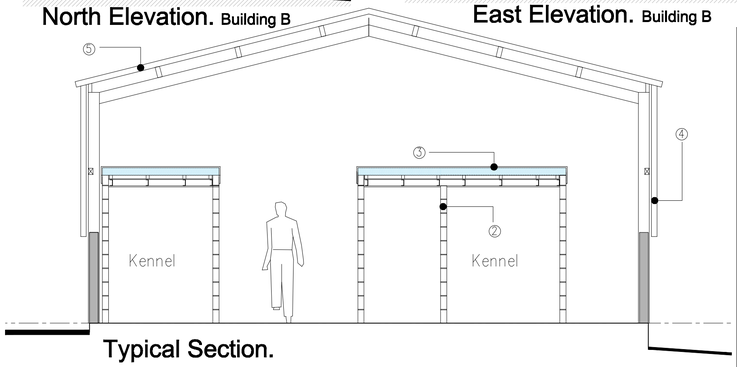

Typical Section.

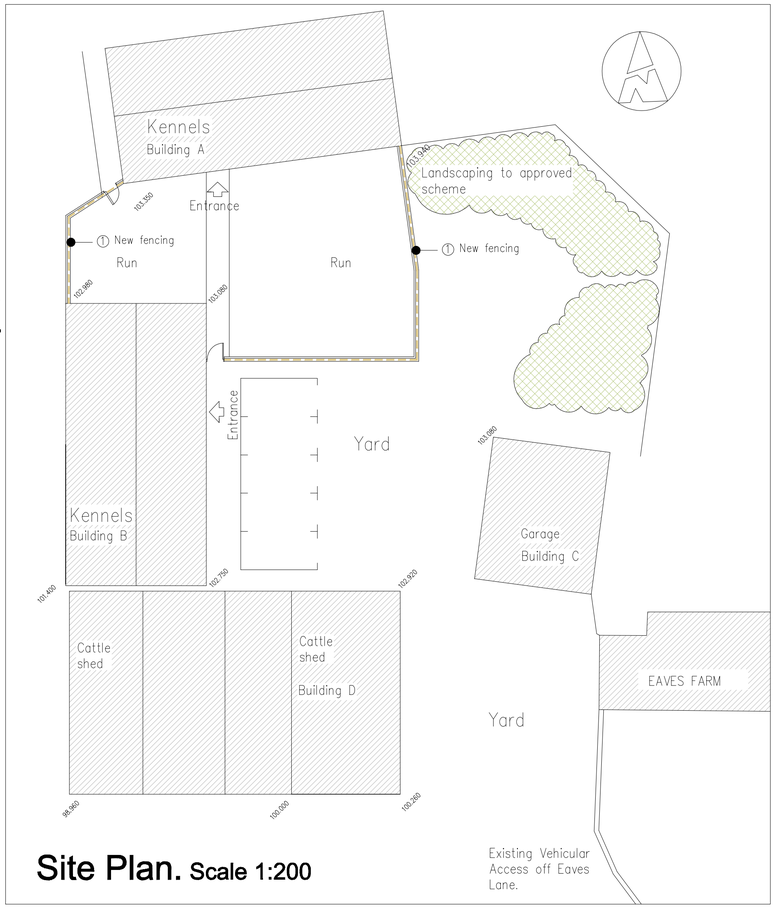

Site Plan. Scale 1:200

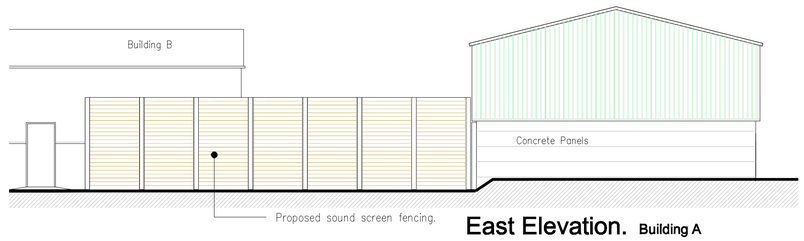

East Elevation. Building A

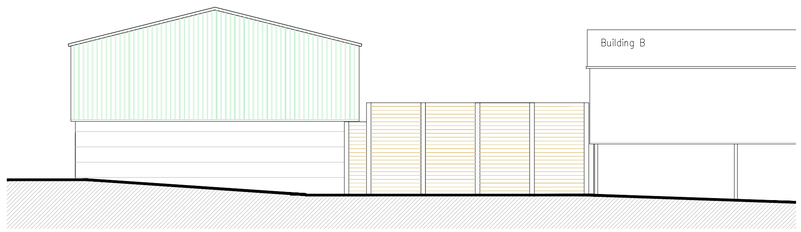

West Elevation. Building A



North Elevation. Building A

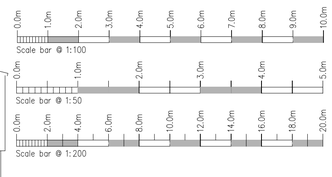

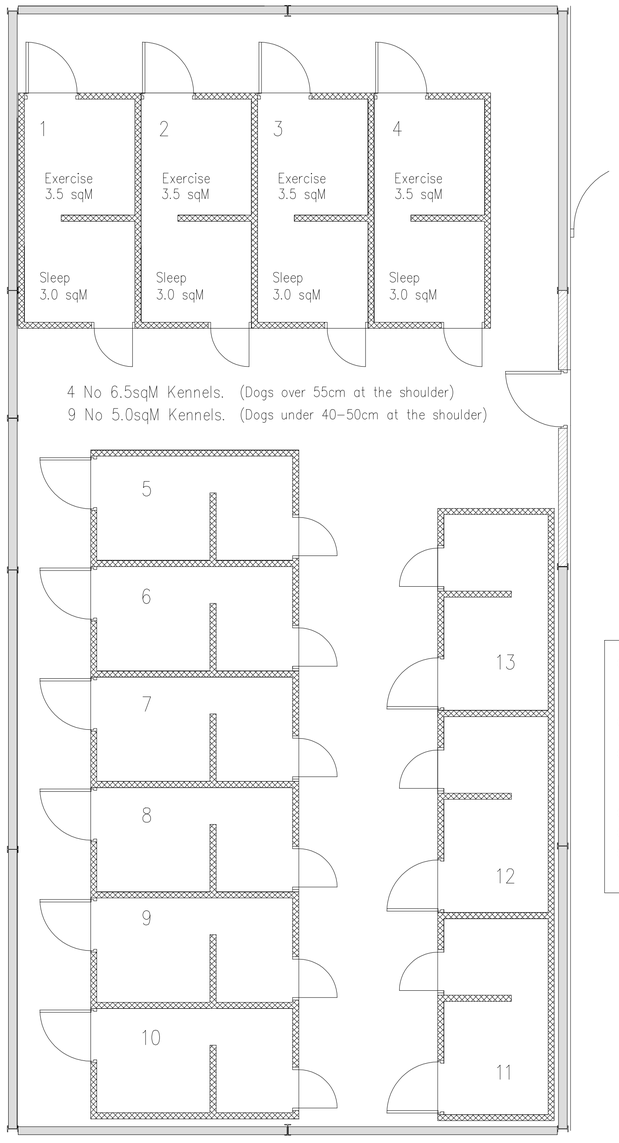

Floor Plan. Building B. Scale 1:50

① 3 meter high JCW Absorptive Sound Screen acoustic fencing, absorptive side facing inwards to run area. Acoustic pedestrian gate to be provided to South West corner of building A.

② 100mm wide solid dense concrete block walling to all kennels.

③ Ceilings to all kennels to comprise of Kingspan KS 1000CS insulated sheets on 50x50mm battens on 15mm soundbloc boards, supported on steel grid with 19mm mineral fibre ceiling tiles to underside.

④ Replace wall cladding.

⑤ Replace roof cladding.

⑥ New pre cast concrete wall panels to match existing, replace existing where defective.

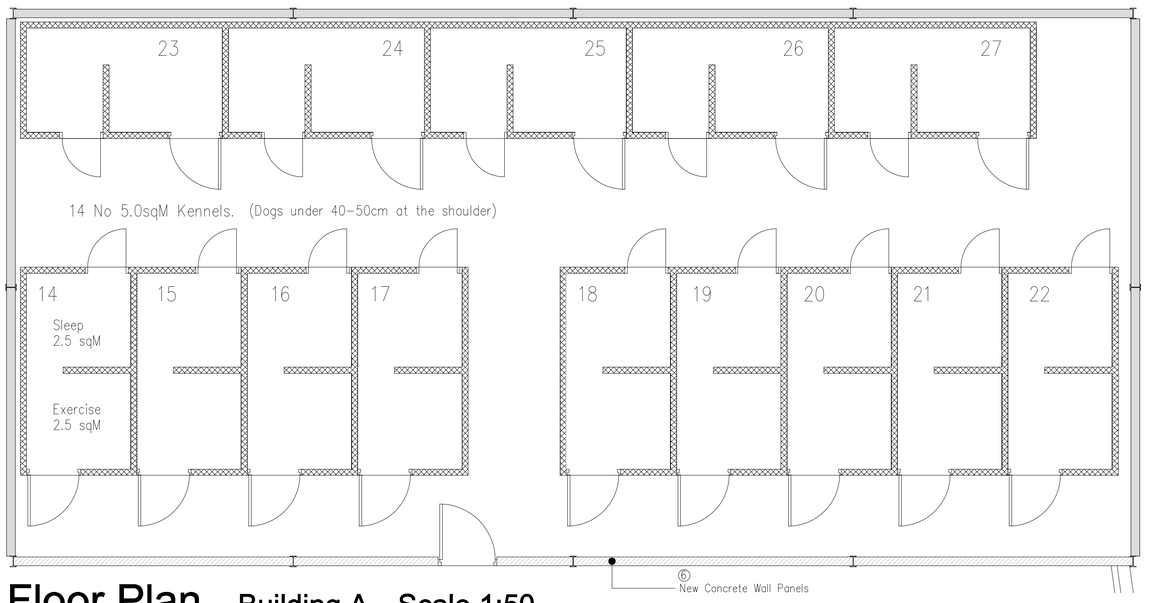

Floor Plan. Building A. Scale 1:50

Rev.	Drawn	Comments.	Date

MAC
ARCHITECTURAL DESIGN LTD
Moorland House, 123 Moorland Road, Burslem, ST6 1JD.
T:01782 503302 E:admin@mac-arch.co.uk

Client:
Mr M Shuker.

Project:
Proposed conversion of outbuildings to form Kennels at Eaves Lane Farm, Eaves Lane, Werrington, Stoke on Trent. Staffordshire. ST2 8LY.

Title:
Plans Elevations & Sections.

Status:
Planning

Paper Size A1: Drawn: ACB January 2017 Drawing Ref: 1553-01

This drawing is copyright and must not be copied or reproduced without the permission of MAC Architectural Design Ltd. Figured dimensions only are to be taken from this drawing. MAC Architectural Design Ltd are to be immediately advised of any variation between the content of this drawing and site conditions. This drawing must not be used for construction purposes unless status maked Issued For Construction.