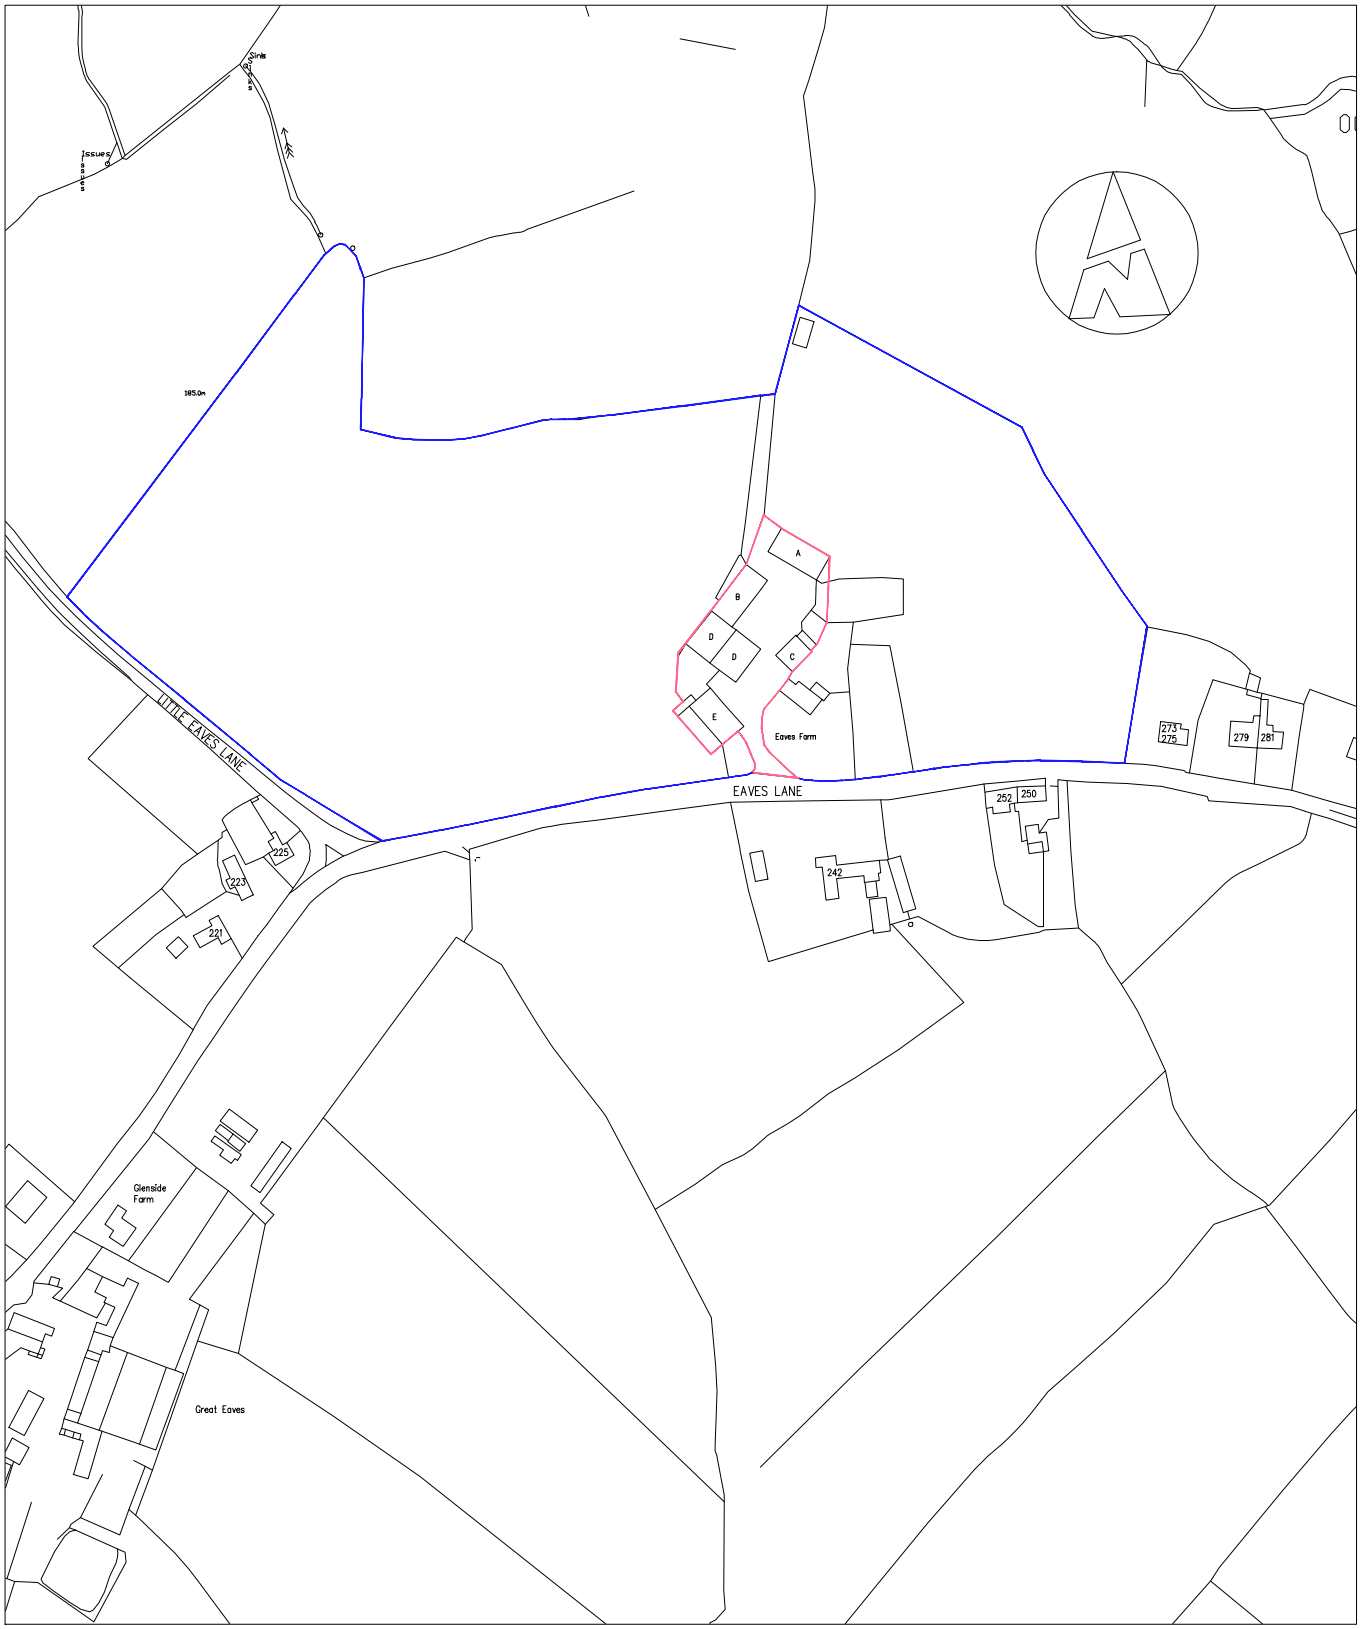

Location Plan

Scale 1:2500

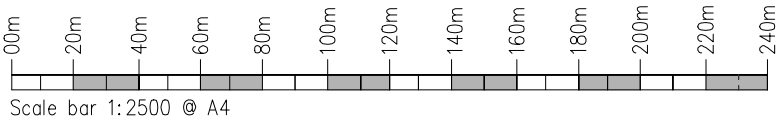

Scale bar 1:2500 @ A4