

North East Elevation

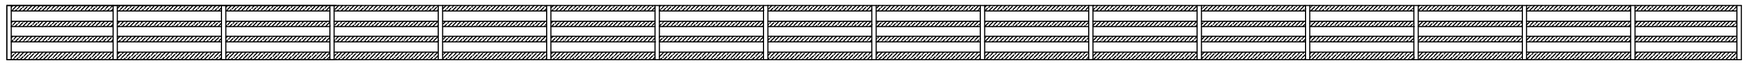

South West Elevation

South East Elevation

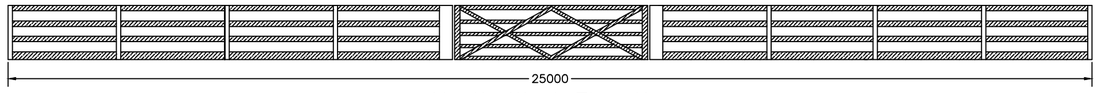

North West Elevation

Rev.	Revision Description	Drn	Chkd	Appd	Date

© Copyright

A & H Structures Ltd

Narlow Works, Thorpe, ASHBOURNE. DE6 2AT
Tel: 01335 350419 Fax: 01335 350533

Client:

D & S Brassington
The Oaks, Little Green Head,
Kingsley Moor, ST10 2EL

Project:

Proposed Menage

Title:

Elevation Details

Drawn by: Joanne Stanley	Designed by:	Checked:
Date: 19/03/2018	Index No.:	Approved:

Scales: 1:100 @ A2

Drawing No: 1241–002

Revision