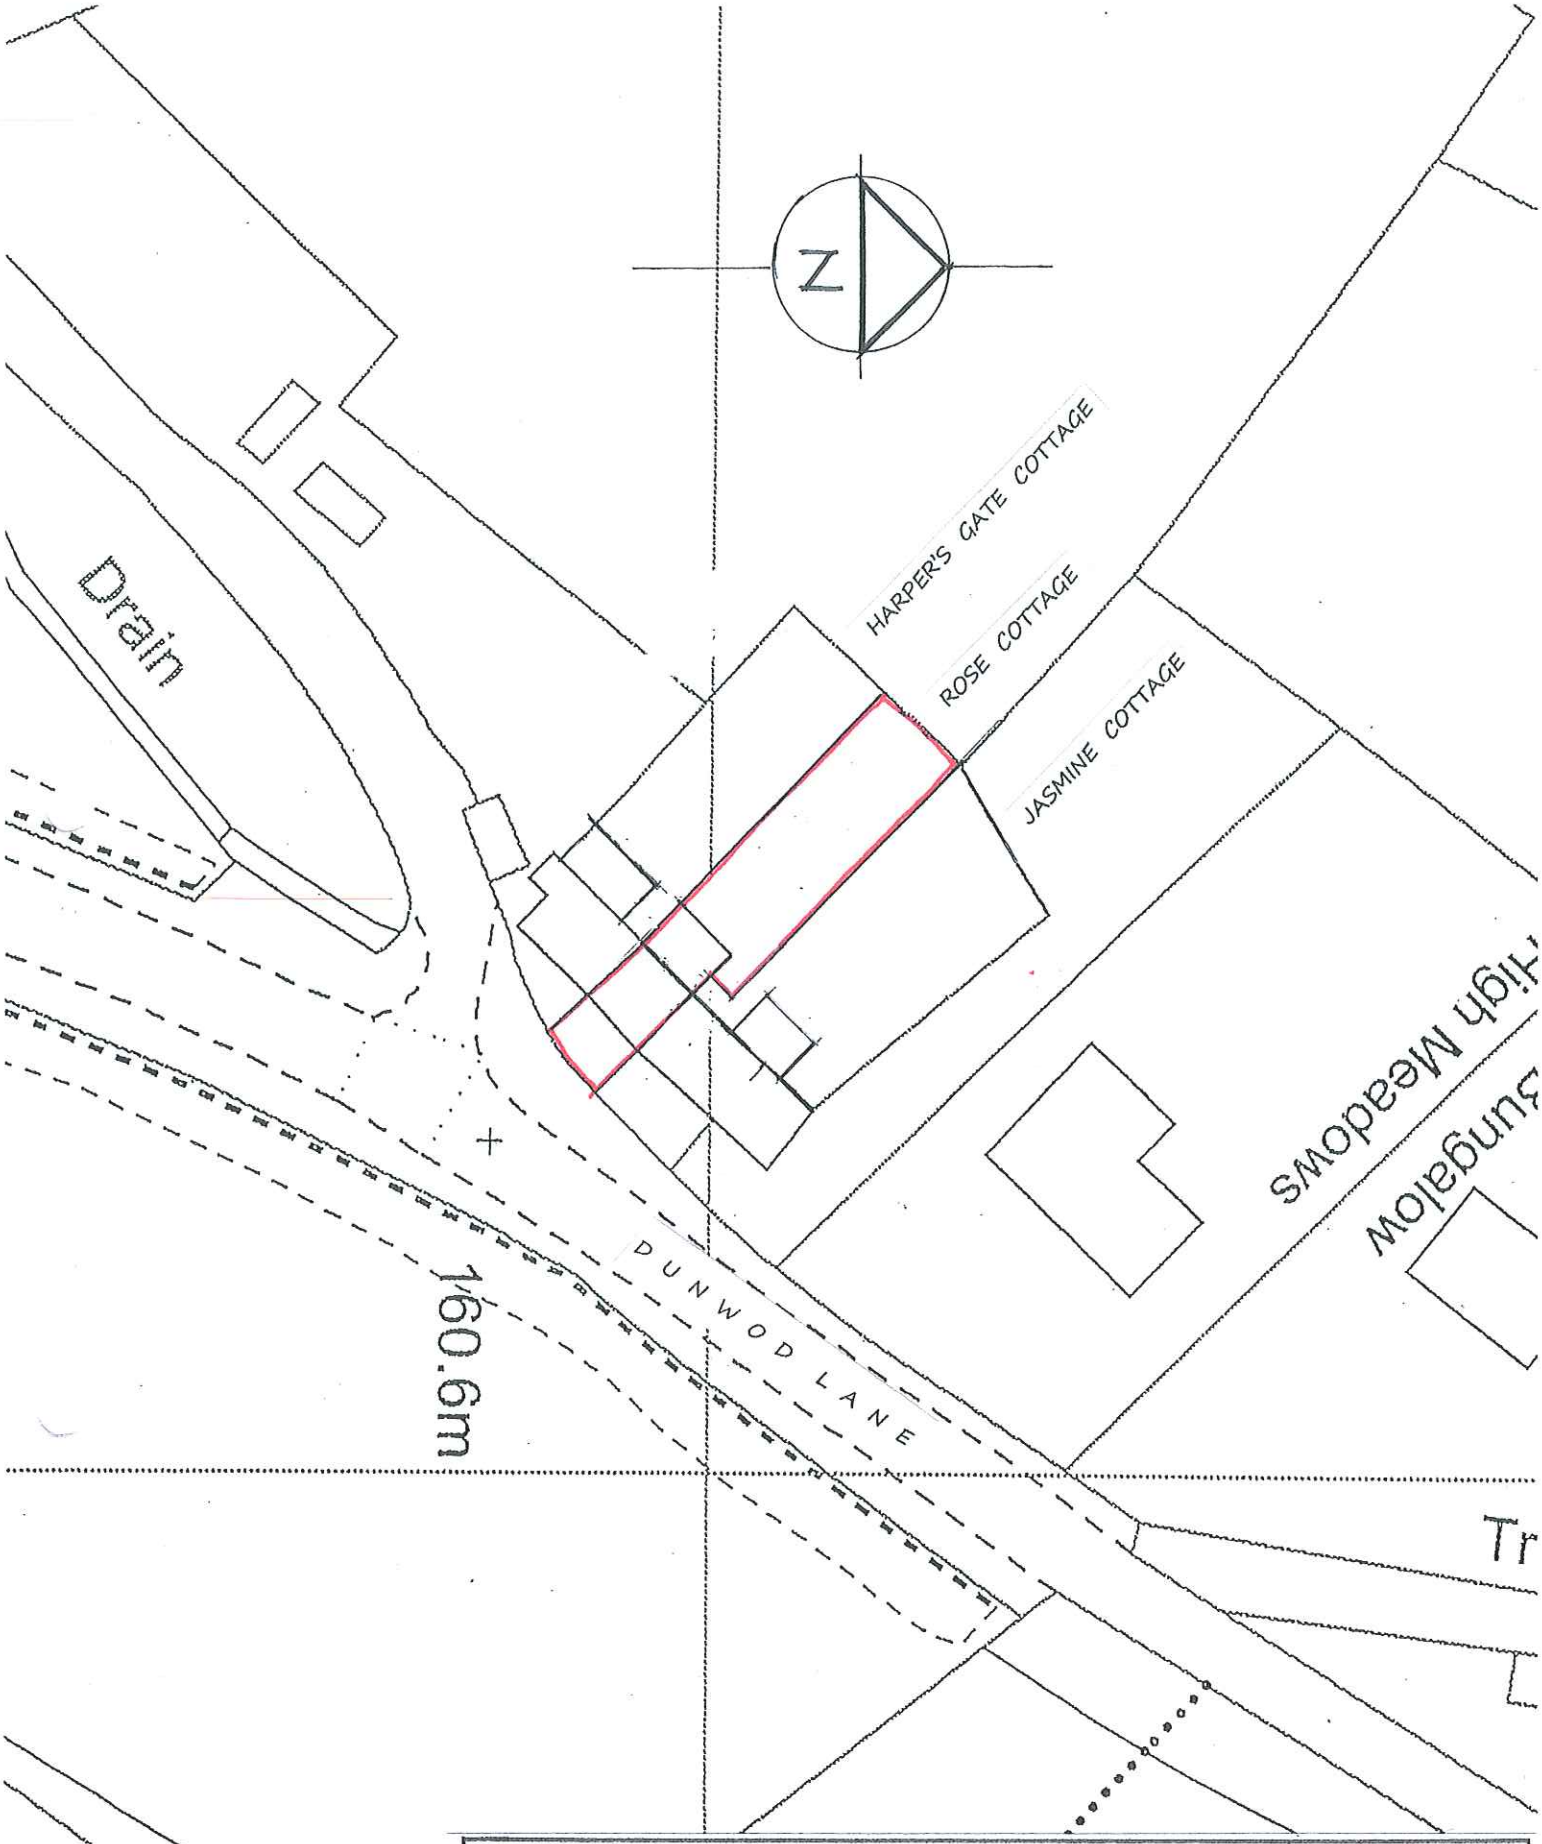


Rose Cottage, Dunwood Lane, Rudyard, ST13 8RG

LOCATION PLAN

Drawing No. - RCR/PL/13 Scale 1:500 @ A4

e&Co. design

architecture • planning • interiors