
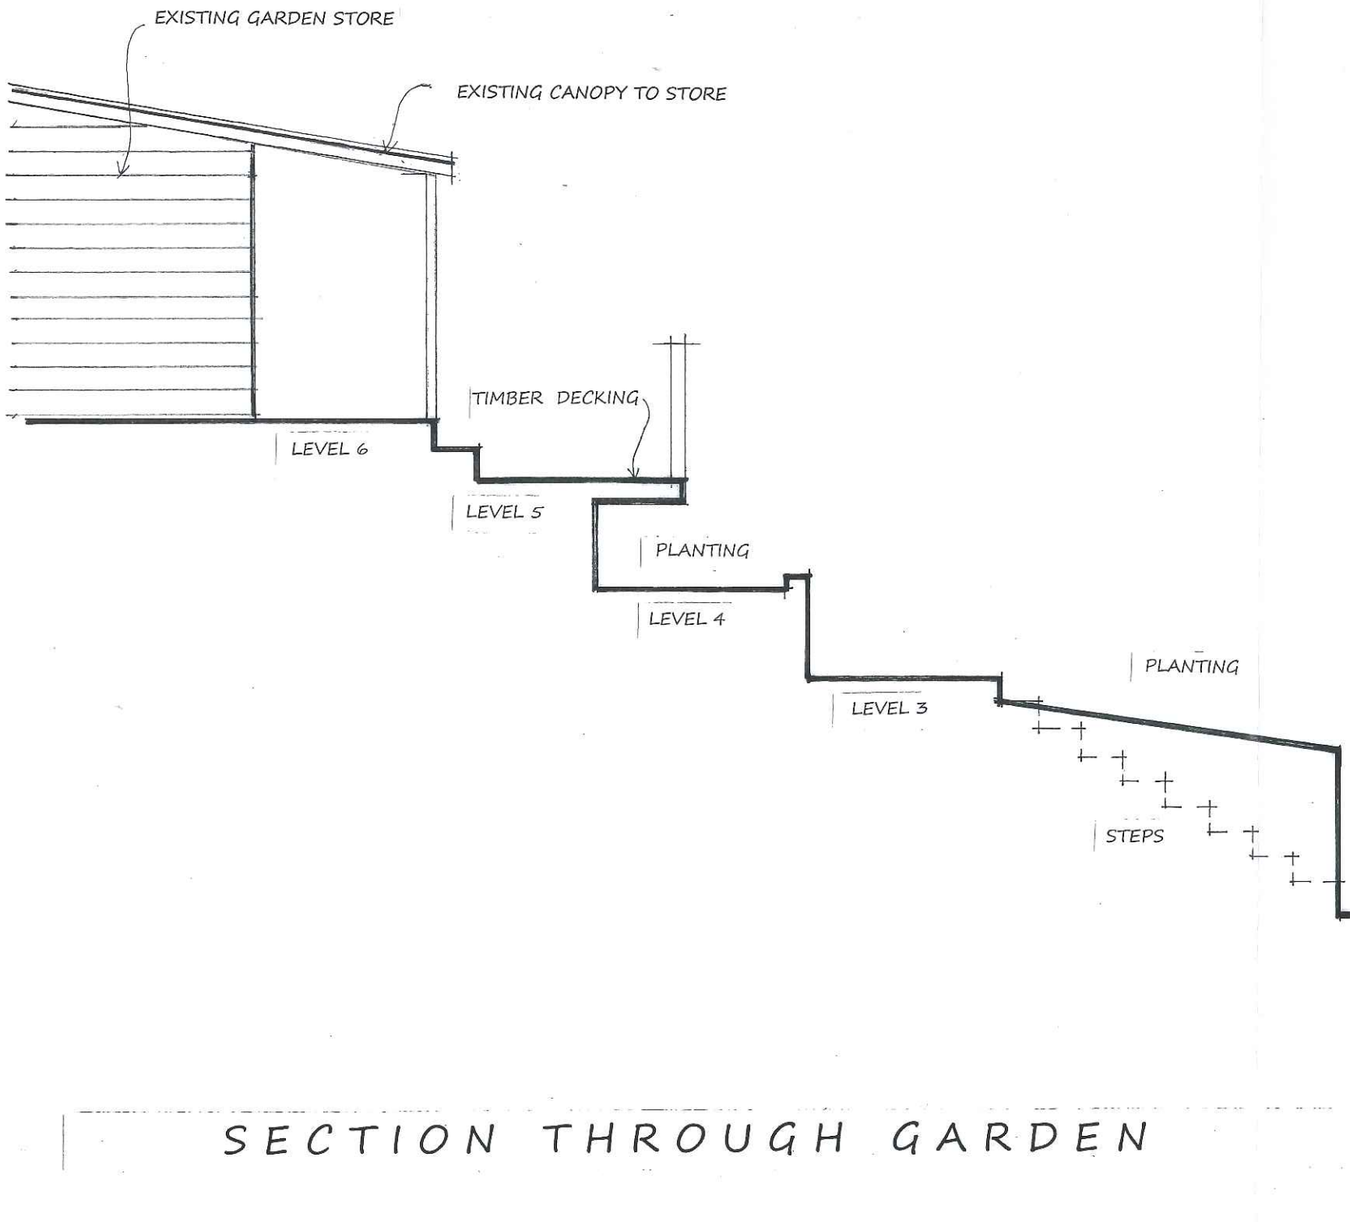


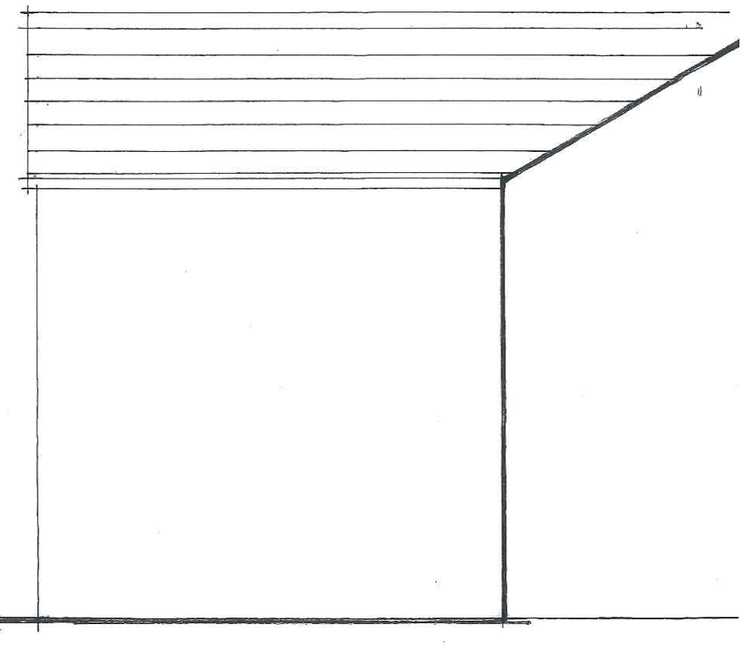

SECTION THROUGH GARDEN

Rose Cottage, Dunwood Lane, Rudyard, ST13 8RG

SITE SECTION

Drawing No. - RCR/PL/11 Scale 1:50 @ A3

e&Co. design

architecture • planning • interiors

Evans & Co. Consultant Designers Ltd.
59 Oxford Road, Altrincham, Cheshire, WA14 2ED
Tel: 07966 282 756