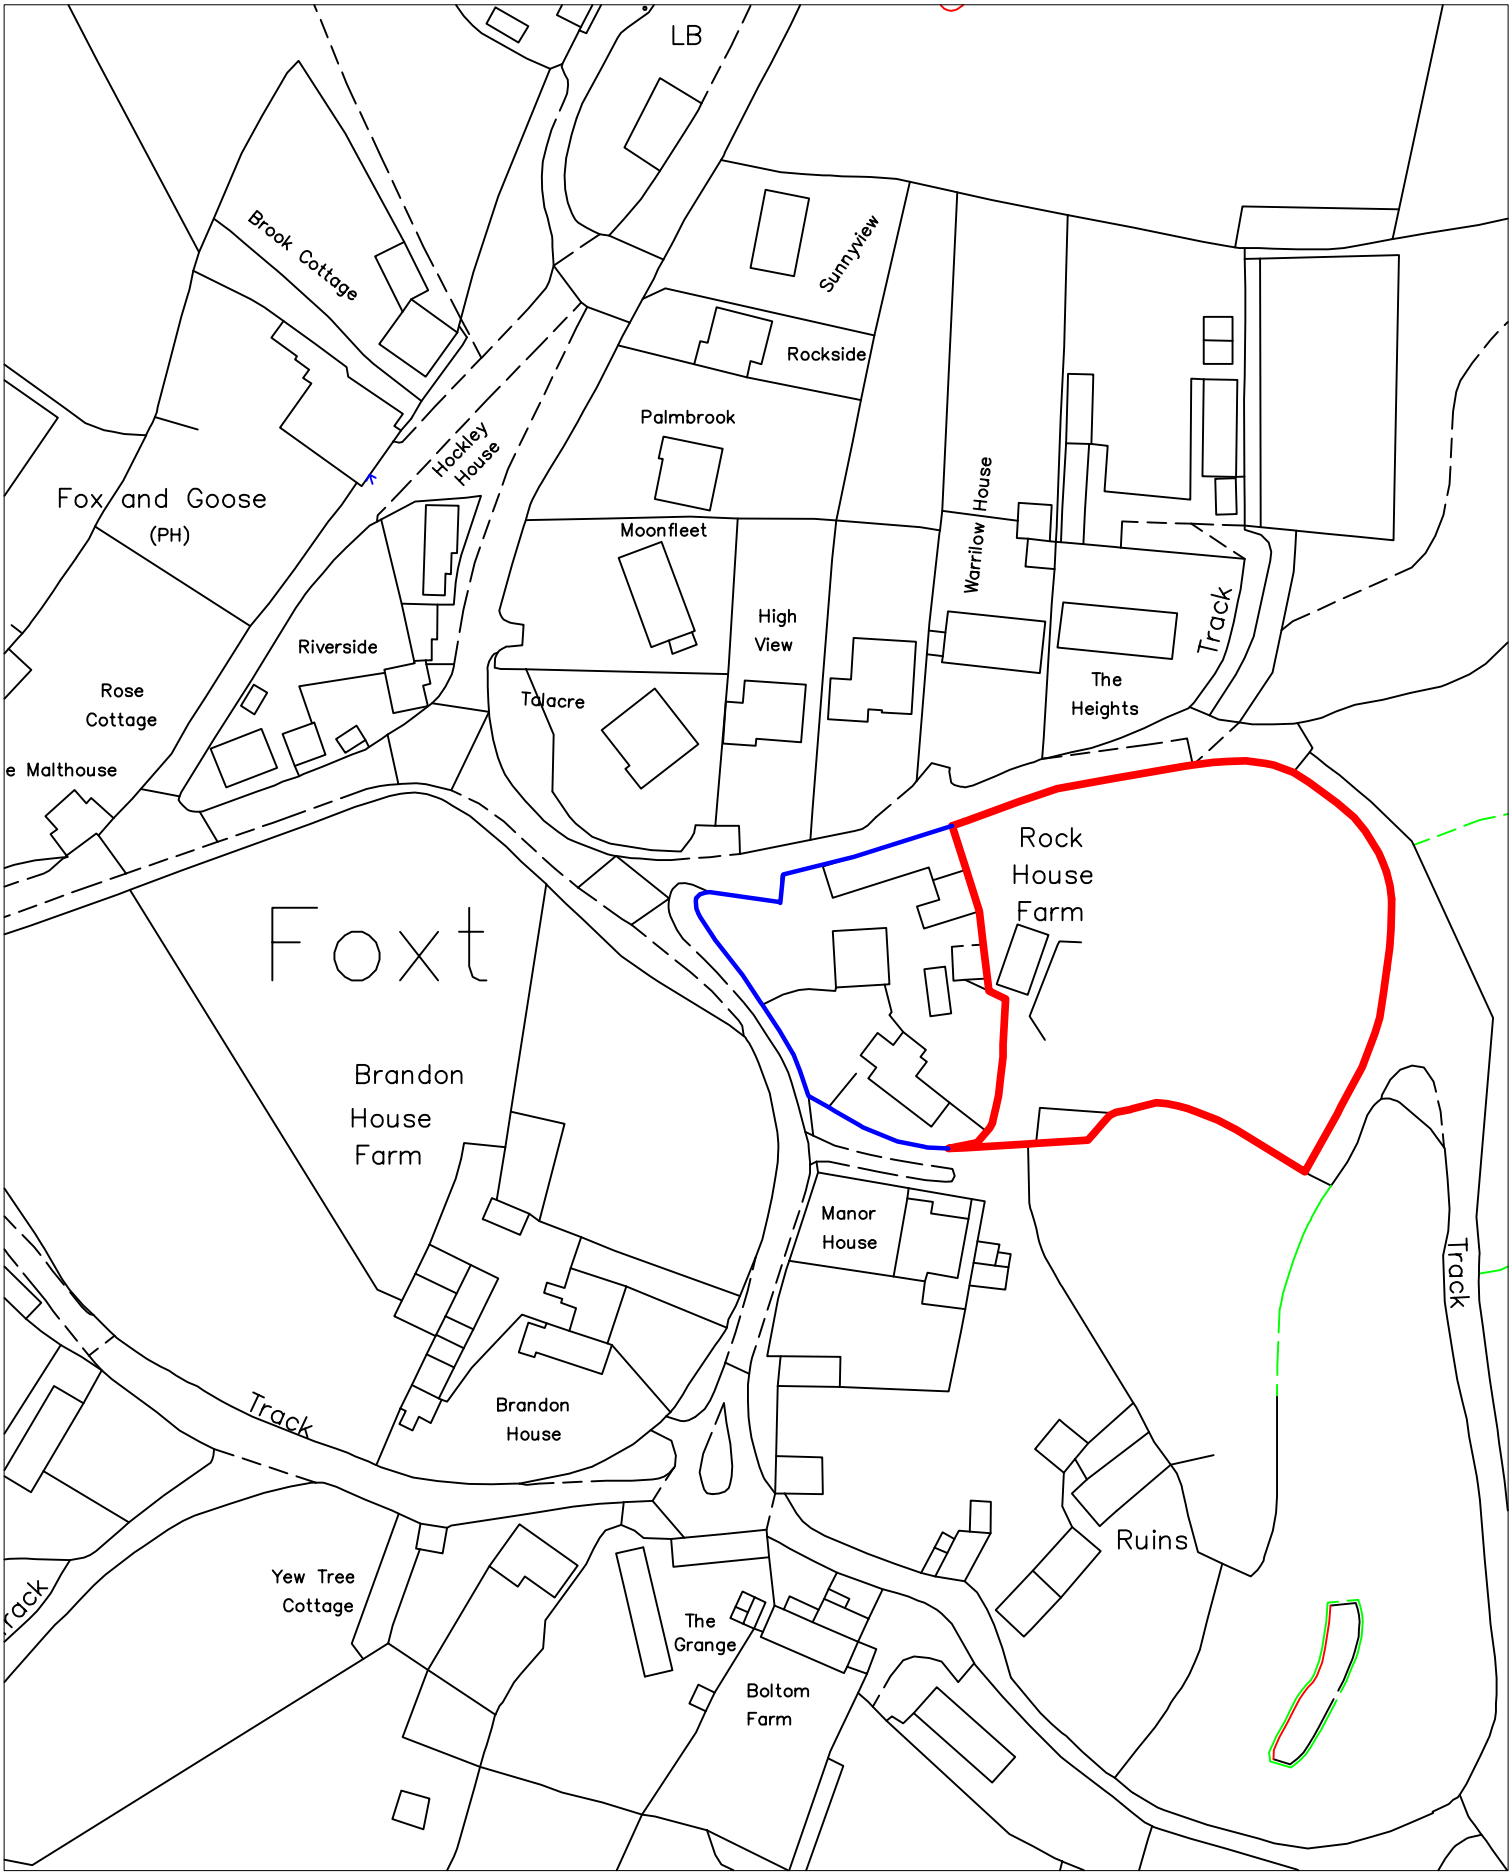

ROCK HOUSE, TOWN END ROAD, FOXT
LOCATION PLAN - GARDEN

N

Drawing No: 686-1 **Scale - 1:1250** **Paper size: A4** **Date: 21-03-2018**

KEN WAINMAN ASSOCIATES Ltd, 31A St. Edward Street, Leek, Staffs, ST13 5DN