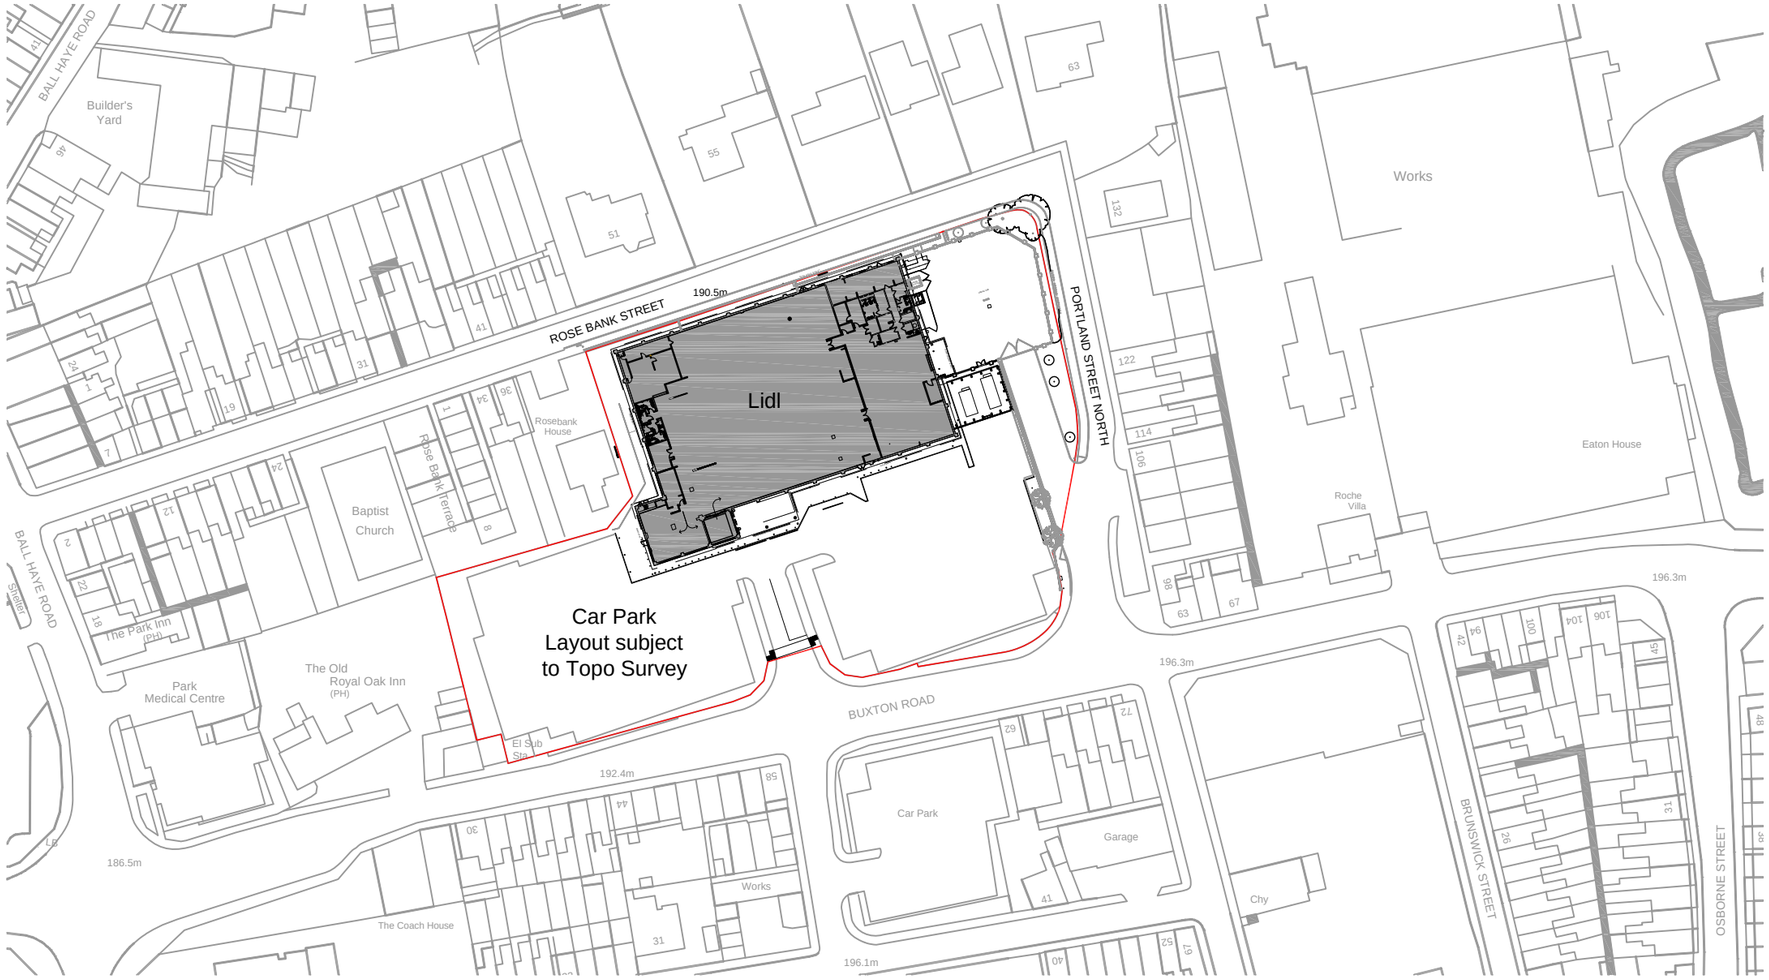


**NOTES:**

THIS DRAWING CONSISTS OF THE FOLLOWING THIRD PARTY INFORMATION & DRAWINGS;-

OneDesign CAD information received via email on 08/05/2017, included;
Site Context

Ordnance Survey as per details received from OneDesign.

Utilities Survey Required, e.g. Type A

Topographical Survey required to determine site and store levels, etc.

Flood Risk Assessment - TBC

APPLICATION BOUNDARY

**REVISION:** * **BY:** DJW **CHECKED:** LARB **DATE:** 26/02/2018
Issued for Planning.

# PLANNING

**PLOT DATE:**

**CLIENT:**

**LiDL UK GmbH**
**LEEK 17011**

**PROJECT:**

## SITE LOCATION PLAN

**DRAWING:**

| DRAWN BY: | SCALE: | DATE: |
|---|---|---|
| DJW | 1:1250 @ A3 | FEB 2018 |


Hadfield Cawkwell Davidson

Broomgrove Lodge, 13 Broomgrove Rd, Sheffield, S10 2LZ T 0114 266 8181 www.hcd.co.uk

Architecture | Engineering | Interior Design | Masterplanning | Urban Design


| JOB NO: | DRAWING NO: | REV: |
|---|---|---|
| 2017-019 | A-PL-001 | * |

S:\Architecture\2017-019\Drawings\DR - Plotsheets\Leek 17011 - A-PL-001 - Site Location Plan.dwg

©HCD